MELON HILL ESTATES

The FCV Company
1218 St. Rt. 93 NE
New Lexington, Ohio 43764 (740) 342-5131
Fax (740) 342-4832
ENGINEERING
SURVEYING
RESOURCE
DEVELOPMENT

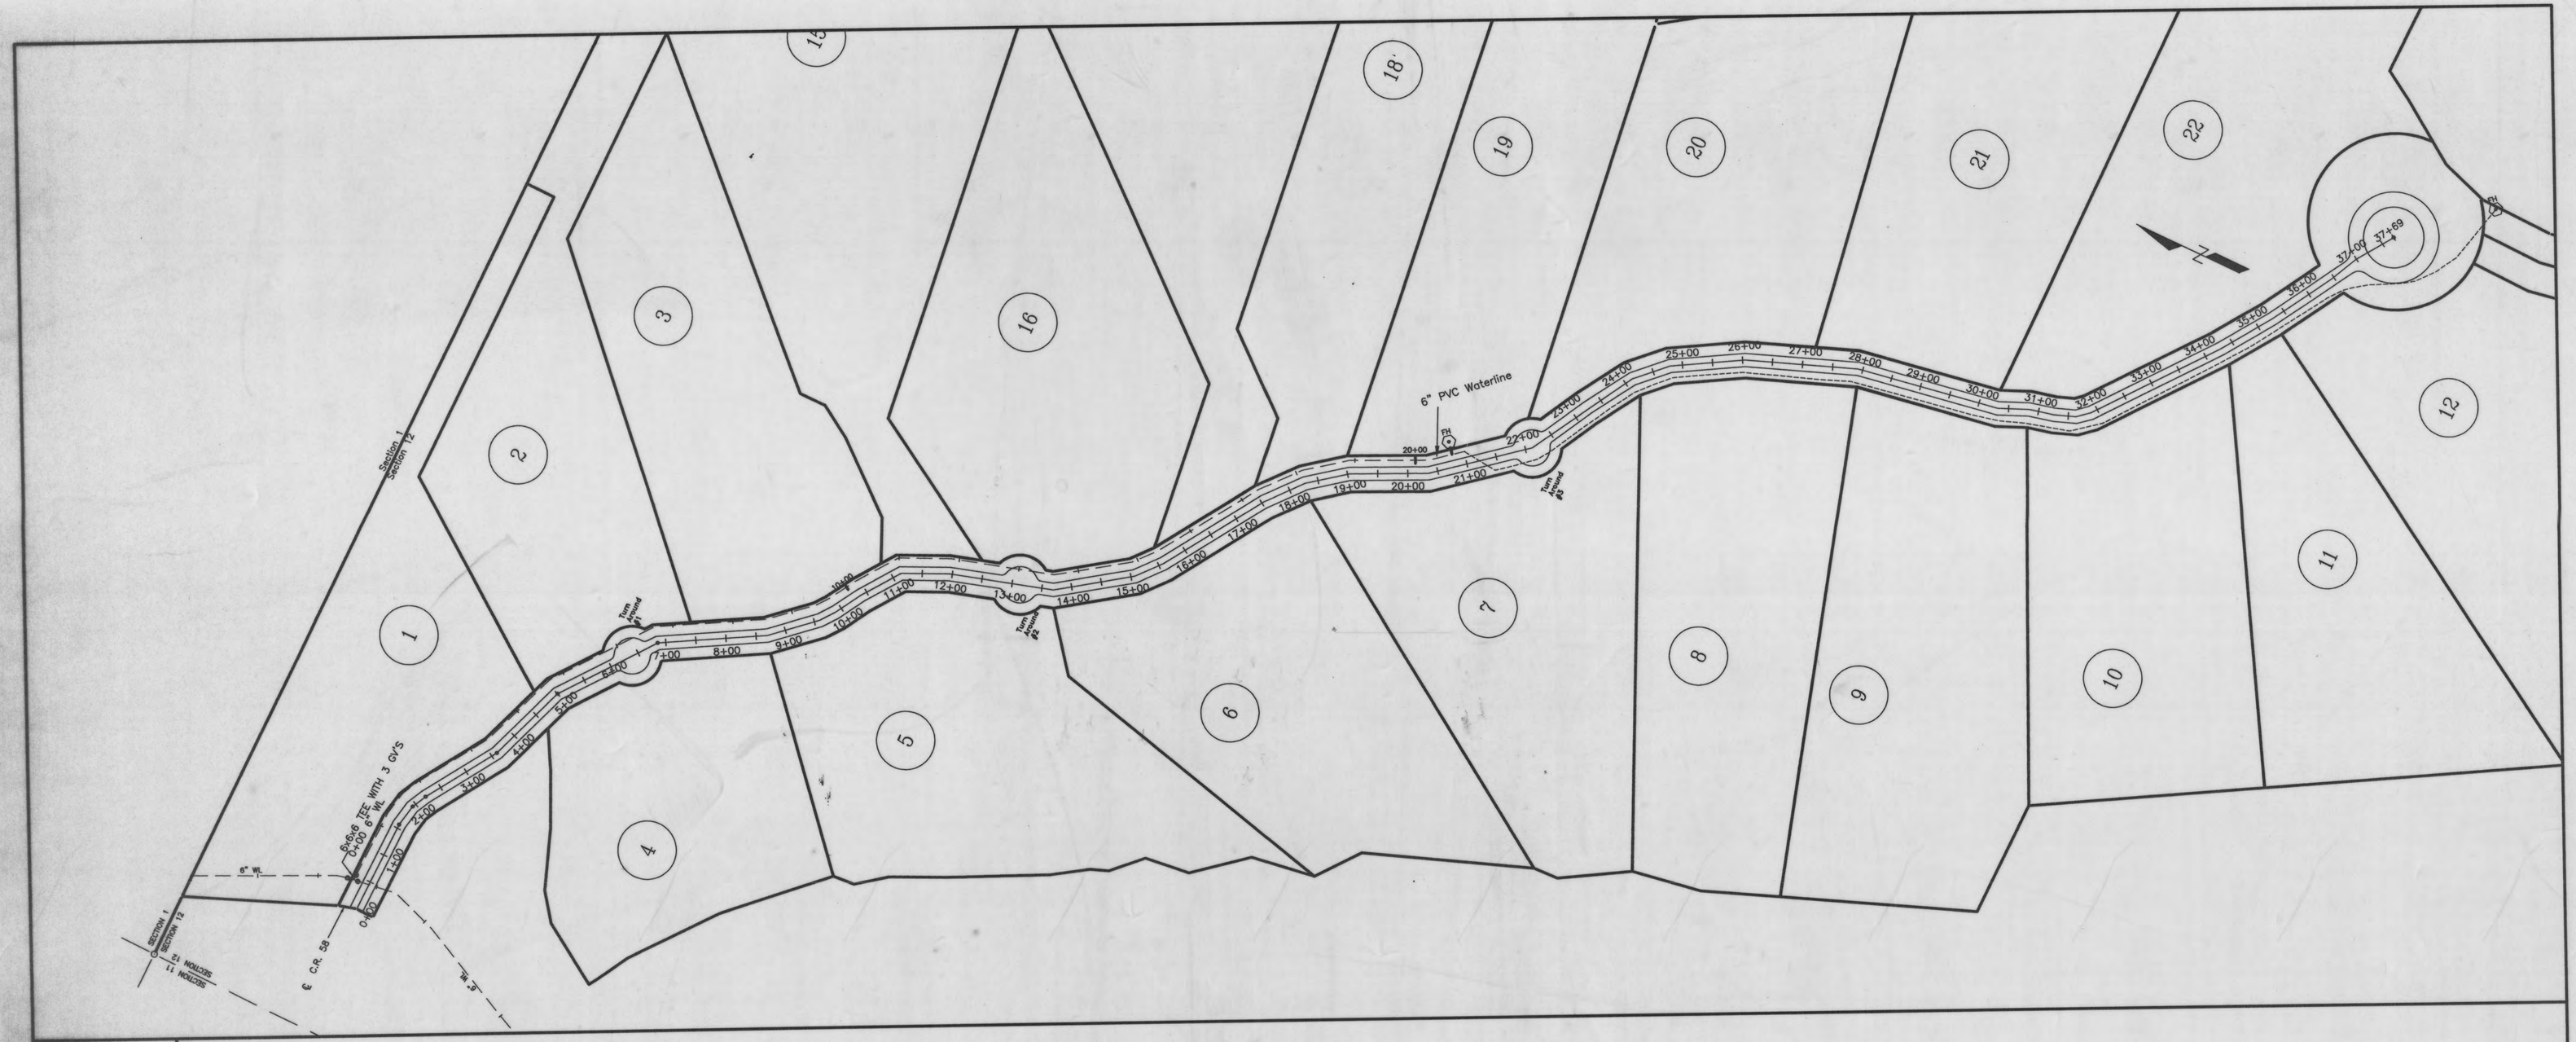

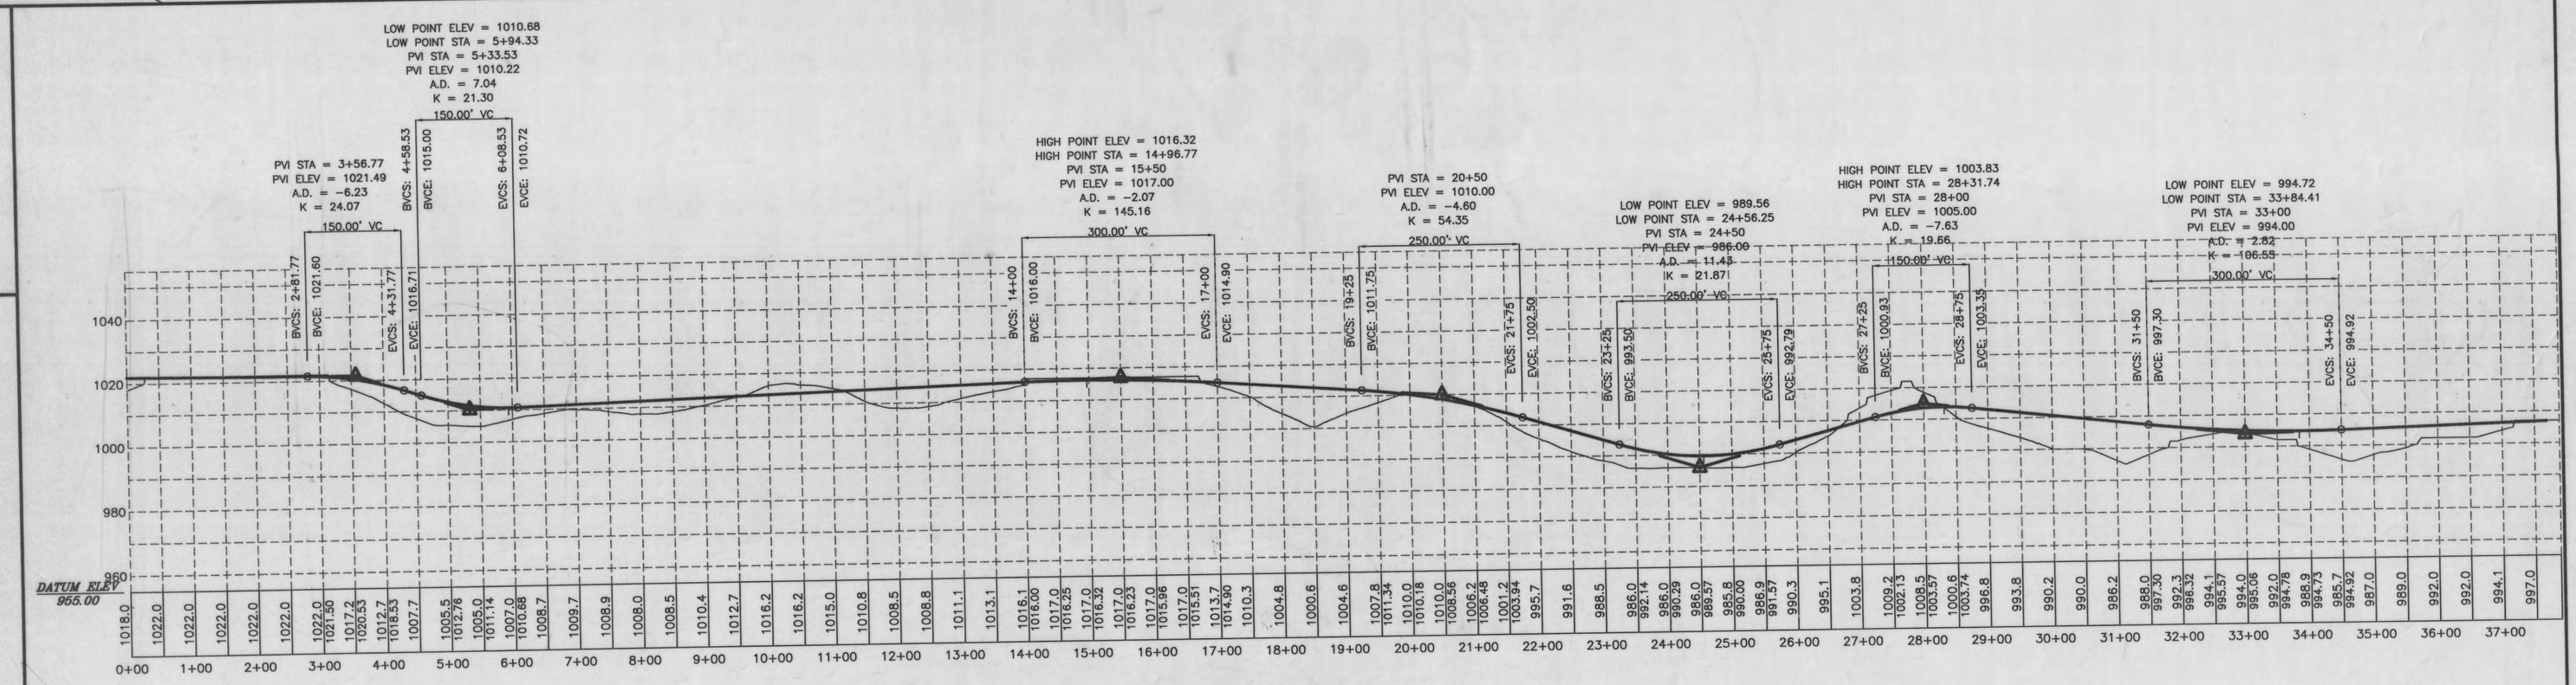

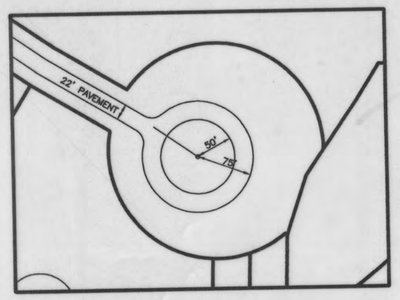

Cul-de-Sac Details
1" = 150'

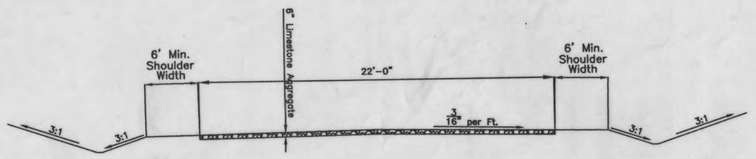

TYPICAL ROADWAY CROSS-SECTION
(N.T.S.)

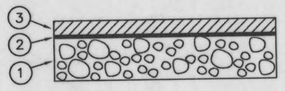

1. 6" OF LIMESTONE AGGREGATE
2. TACK COAT OF BITUMINOUS OIL @ 0.35 GAL/YD^2
3. DOUBLE SEAL COAT OF 0.30 OF BITUMINOUS SEAL WITH EACH APPLICATION TO BE COVERED WITH THIRTY (30) POUNDS PER SQUARE YARD OF NO. 6 CRUSHED LIMESTONE OR EQUAL.

PAVEMENT SECTION
(N.T.S.)

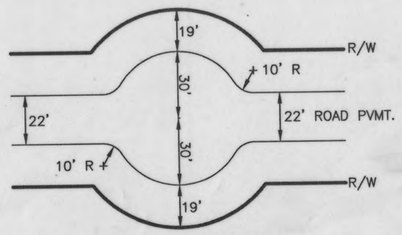

TYPICAL TURN AROUND
(N.T.S.)

5/5

5-158

5-158