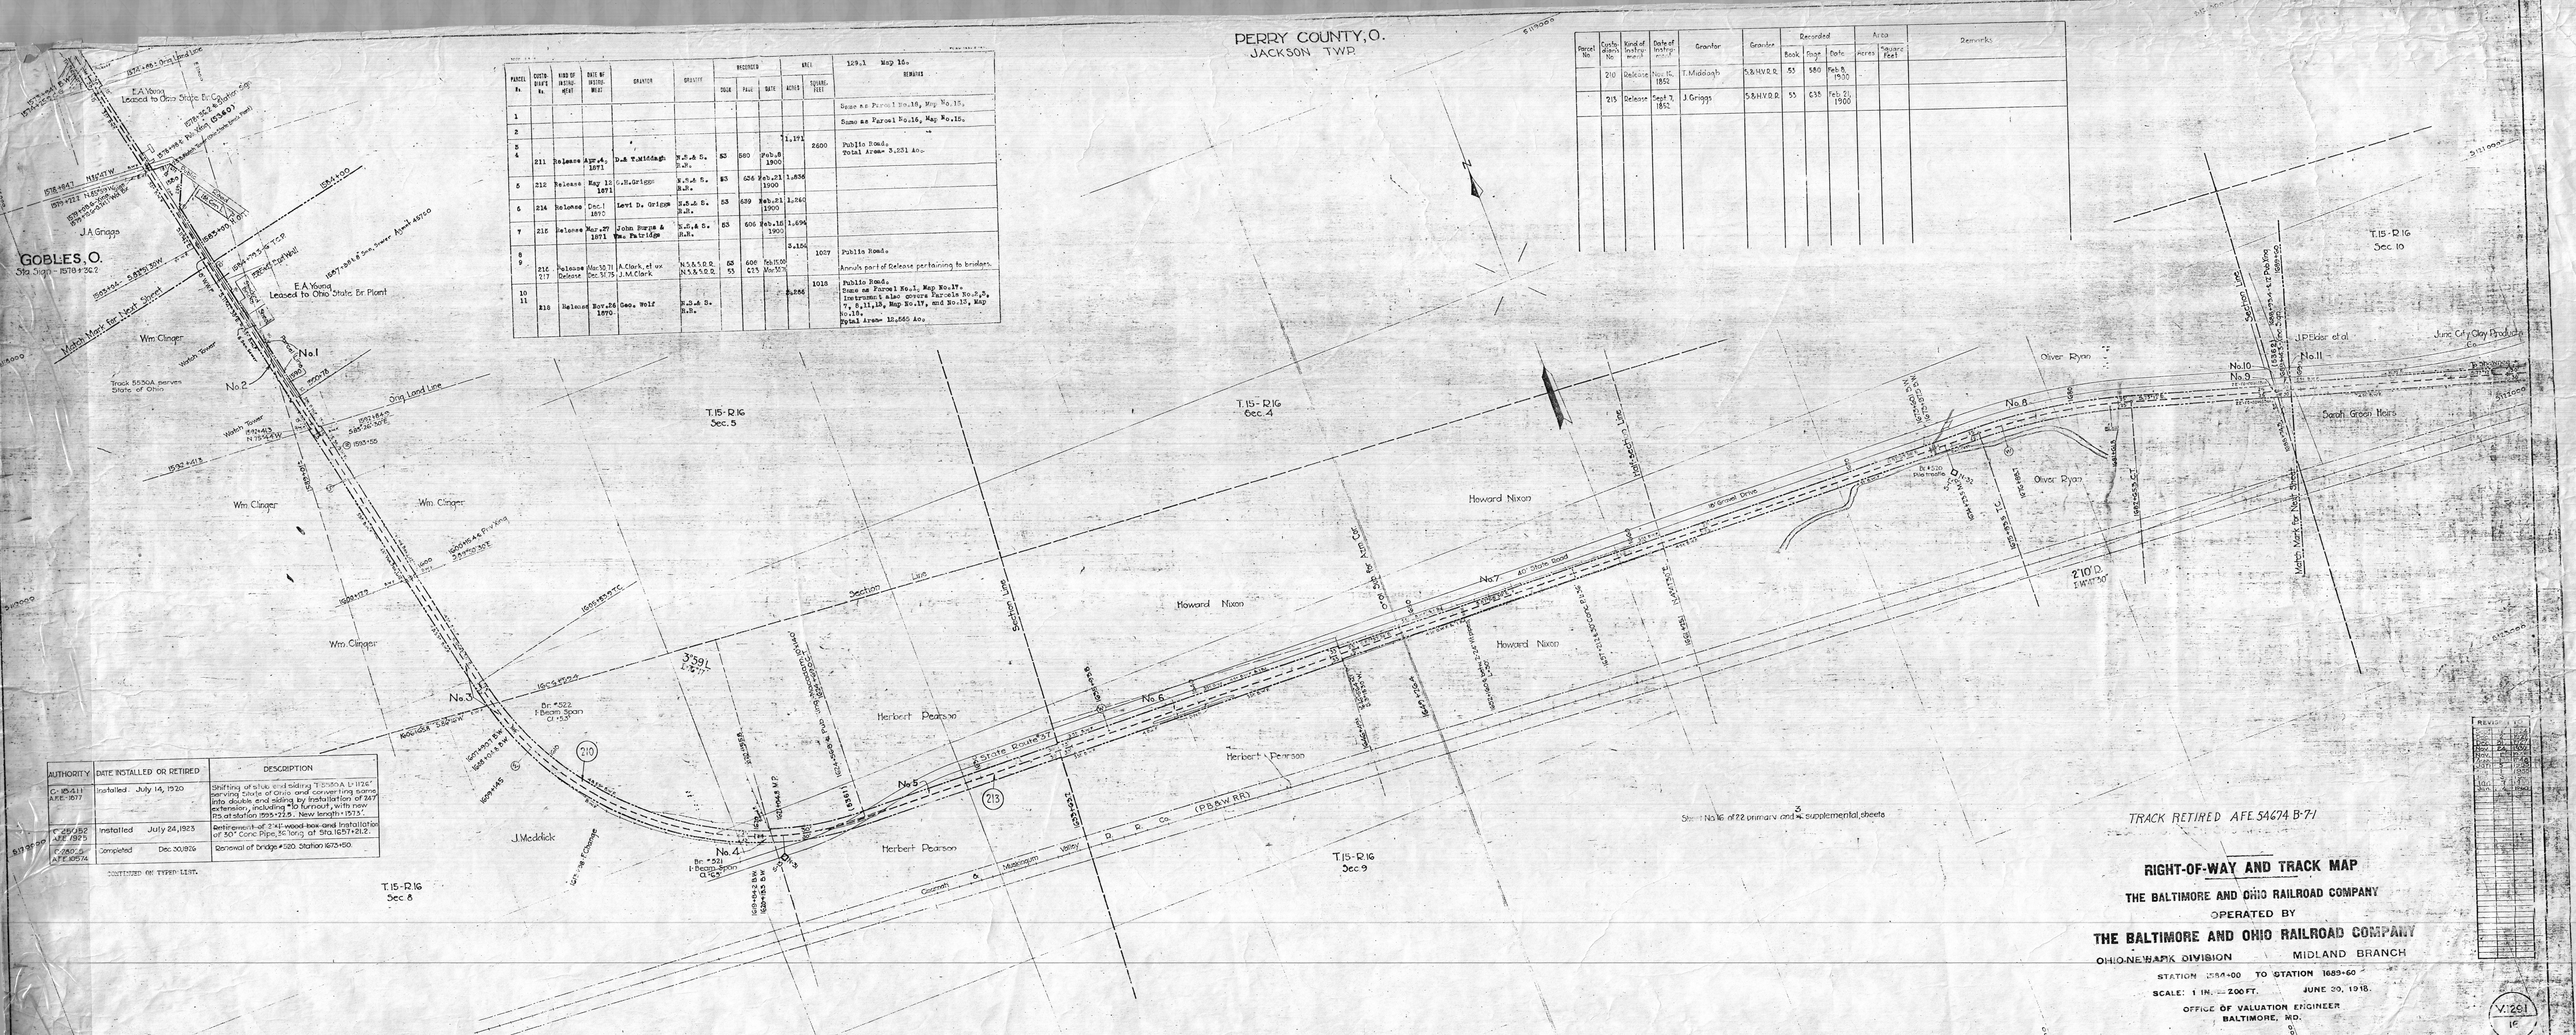


PARCEL No.	CONTR. DIAG. No.	KIND OF INSTRU MENT	DATE OF INSTRU MENT	GRANTOR	GRANTEE	RECORDED BOOK	RECORDED PAGE	RECORDED DATE	AREA ACRES	AREA SQUARE FEET	129.1 Map No. REMARKS
1											Same as Parcel No.16, Map No.15.
2											Same as Parcel No.16, Map No.15.
3 4	211	Release	Apr.4, 1871	D.& T.Middagh	W.S.& S. R.R.	53	580	Feb.8 1900	1.171	2600	Public Roads. Total Area: 3.231 Ac.
5	212	Release	May 13 1871	G.M.Griggs	W.S.& S. R.R.	53	636	Feb.21 1900	1.836		
6	214	Release	Dec.1 1870	Levi D. Griggs	W.S.& S. R.R.	53	639	Feb.21 1900	1.240		
7	215	Release	Mar.27 1871	John Boggs & Wm. Patridge	W.S.& S. R.R.	53	606	Feb.15 1900	1.496		
8 9									3.154	1037	Public Roads. Annuls part of Release pertaining to bridges.
10 11	216 217	Release Release	Mar.30 71 Dec.31 75	A.Clark, et ux J.M.Clark	N.S.& S.O.R. N.S.& S.O.R.	65 53	606 606	Feb.15 00 Mar.15 00	2.856	1018	Public Roads. Same as Parcel No.1, Map No.17. Instrument also covers Parcels No.2,3, 7, 9,11,12, Map No.17, and No.15, Map No.15. Total Area: 12.585 Ac.

Parcel No.	Contr. diagram No.	Kind of instrument	Date of instrument	Grantor	Grantee	Recorded Book	Recorded Page	Recorded Date	Area Acres	Area Square Feet	Remarks
	210	Release	Nov.11, 1852	T. Middagh	S.& M.V.R.R.	53	580	Feb.8 1900			
	215	Release	Sept.7, 1852	J. Griggs	S.& M.V.R.R.	53	635	Feb.21 1900			

AUTHORITY	DATE INSTALLED OR RETIRED	DESCRIPTION
C. 85-411 A.F.E. 1877	Installed July 14, 1920	Shifting of stub end siding T-5550A L-1126' serving State of Ohio and converting same into double end siding by installation of 247' extension, including #10 turnout, with new Ps at station 1595+22.5. New length 1573'.
C. 25052 A.F.E. 1975	Installed July 24, 1923	Retirement of 7'-4" wood-box and installation of 30" Conc. Pipe, 76' long at Sta. 1657+21.2.
C. 30015 A.F.E. 10574	Completed Dec. 30, 1926	Renewal of Bridge # 520. Station 1673+50.

CONTINUED ON TYPED LIST.

Sheet No. 16 of 22 primary and 2 supplemental sheets.