AUTHORITY	DATE INSTALLED OR RETIRED	DESCRIPTION
C-19542 A.F.E.2415	Retired February, 1922.	Removal of broken double end siding T-M252 D(1) L=150' with P.S. at station 112+65.4 and L=295' with P.S. at station 115+35.2, total L=445'; removal of stub end siding T-M252 D(2) L=55' with P.S. in T-M252 D(1) opposite station 117+50.6; removal of 1472' of double end siding T-M252 D(1) L=2465' with East P.S. at station 114+45.5 making new length 1015' with stub end opposite station 124+55; removal of double end siding T-M252 D(3) L=1050' with East P.S. in T-M252 D(1) opposite station 129+91.4; removal of double end siding T-M252 D(5) L=702' with East P.S. in T-M252 D(1) opposite station 151+92.5 and removal of double end siding T-M252 D(4) L=495' with East P.S. in T-M252 D(2) opposite station 152+42.1. See also Sub-C-19542 on Sheet #1 this Sec. and C-24751, this map.
C-19035 A.F.E.-1834	Installed December 2, 1920.	Installation of stub end siding T-M255A (1) L=961' with P.S. at station 152+64 and stub end siding T-M255A(2) L=969' with P.S. in T-M255A(1) opposite station 155+96.5 to serve Consolidated Coal & Coke Co. R.R. owns from P.S. to Cl. Pt. on T-M255A(1) 150'. See also A.F.E. 10575.
C-22029 A.F.E.4804	Installed August 1, 1923	Installation of 520' extension on end of T-M255A(2), present length 1590' serving Consolidation Coal and Coke Co. P.S. of T-M255A(2) is in T-M255A(1) opposite station 153+96.5. Industry owns entire extension.
C-22205 A.F.E.5268	Retired December 31, 1923 See also A.F.E. 10575.	Retirement of 630' of main track, from sta. 143+80 to former end of sta. 150+09.9. Also retirement of Br. No. 710, timber trestle, east backwall at sta. 145+73.7.
C-24751 A.F.E.7094	Retired July 8, 1925	Removal of T-M252 D(1) L=1015' including No. 7 turnout. P.S. formerly at sta. 114+45.5 See also C-19542, this map.
C-26011 A.F.E.10575	Retired Nov. 15, 1929	Retirement of portion of Rock Run Branch, sta. 85+64 to 143+80.

Continued on typed list.

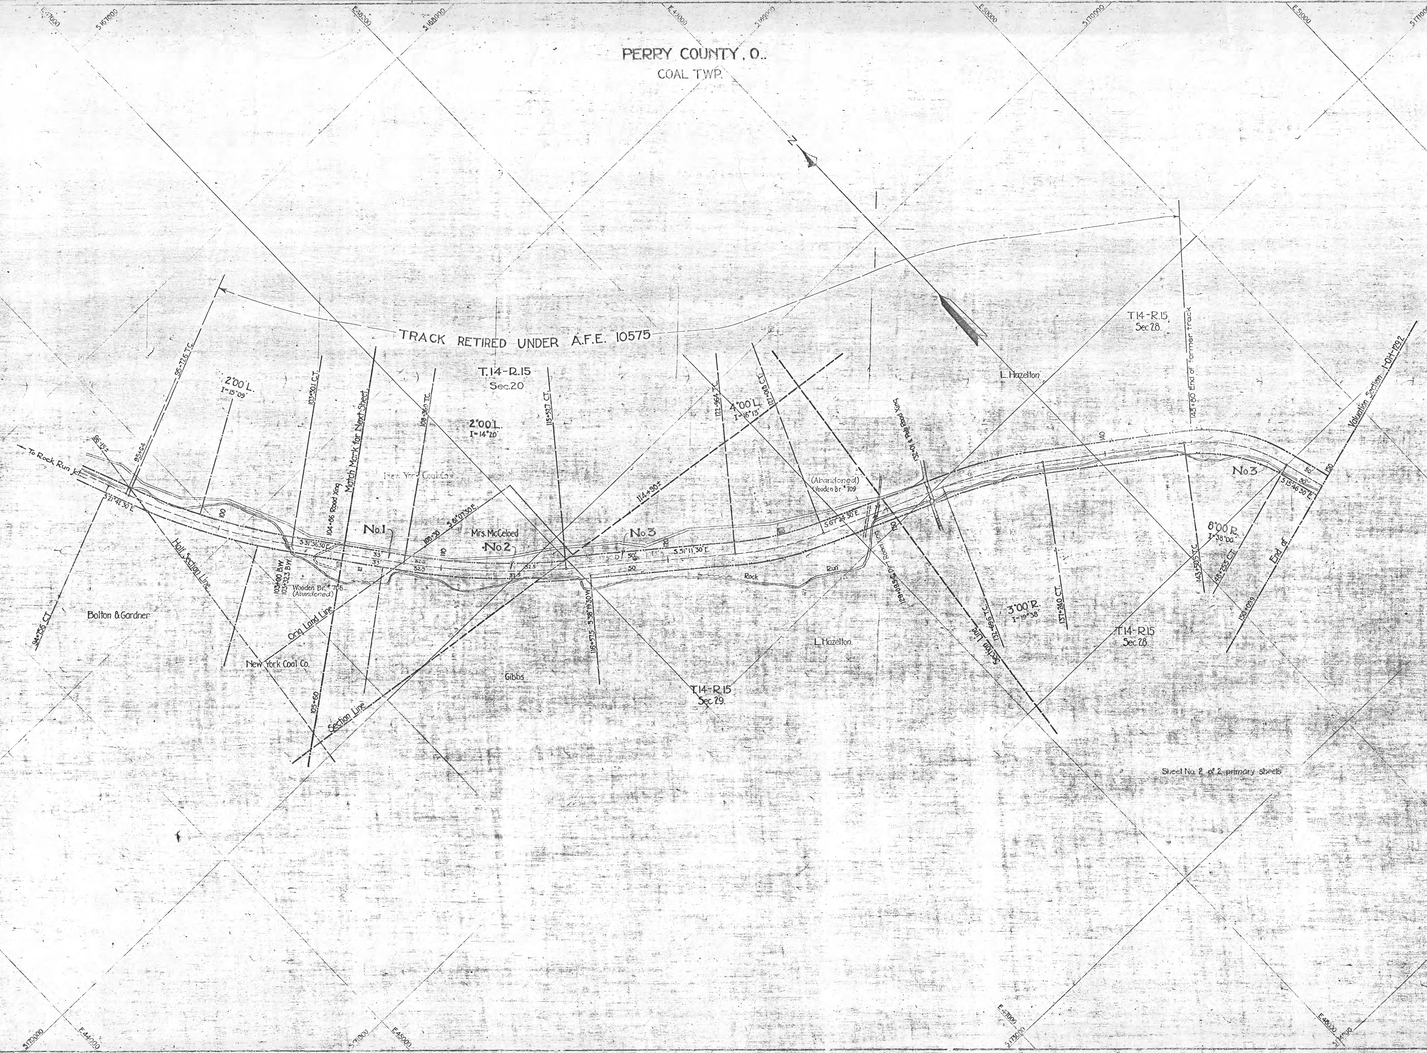

REVISED BY					