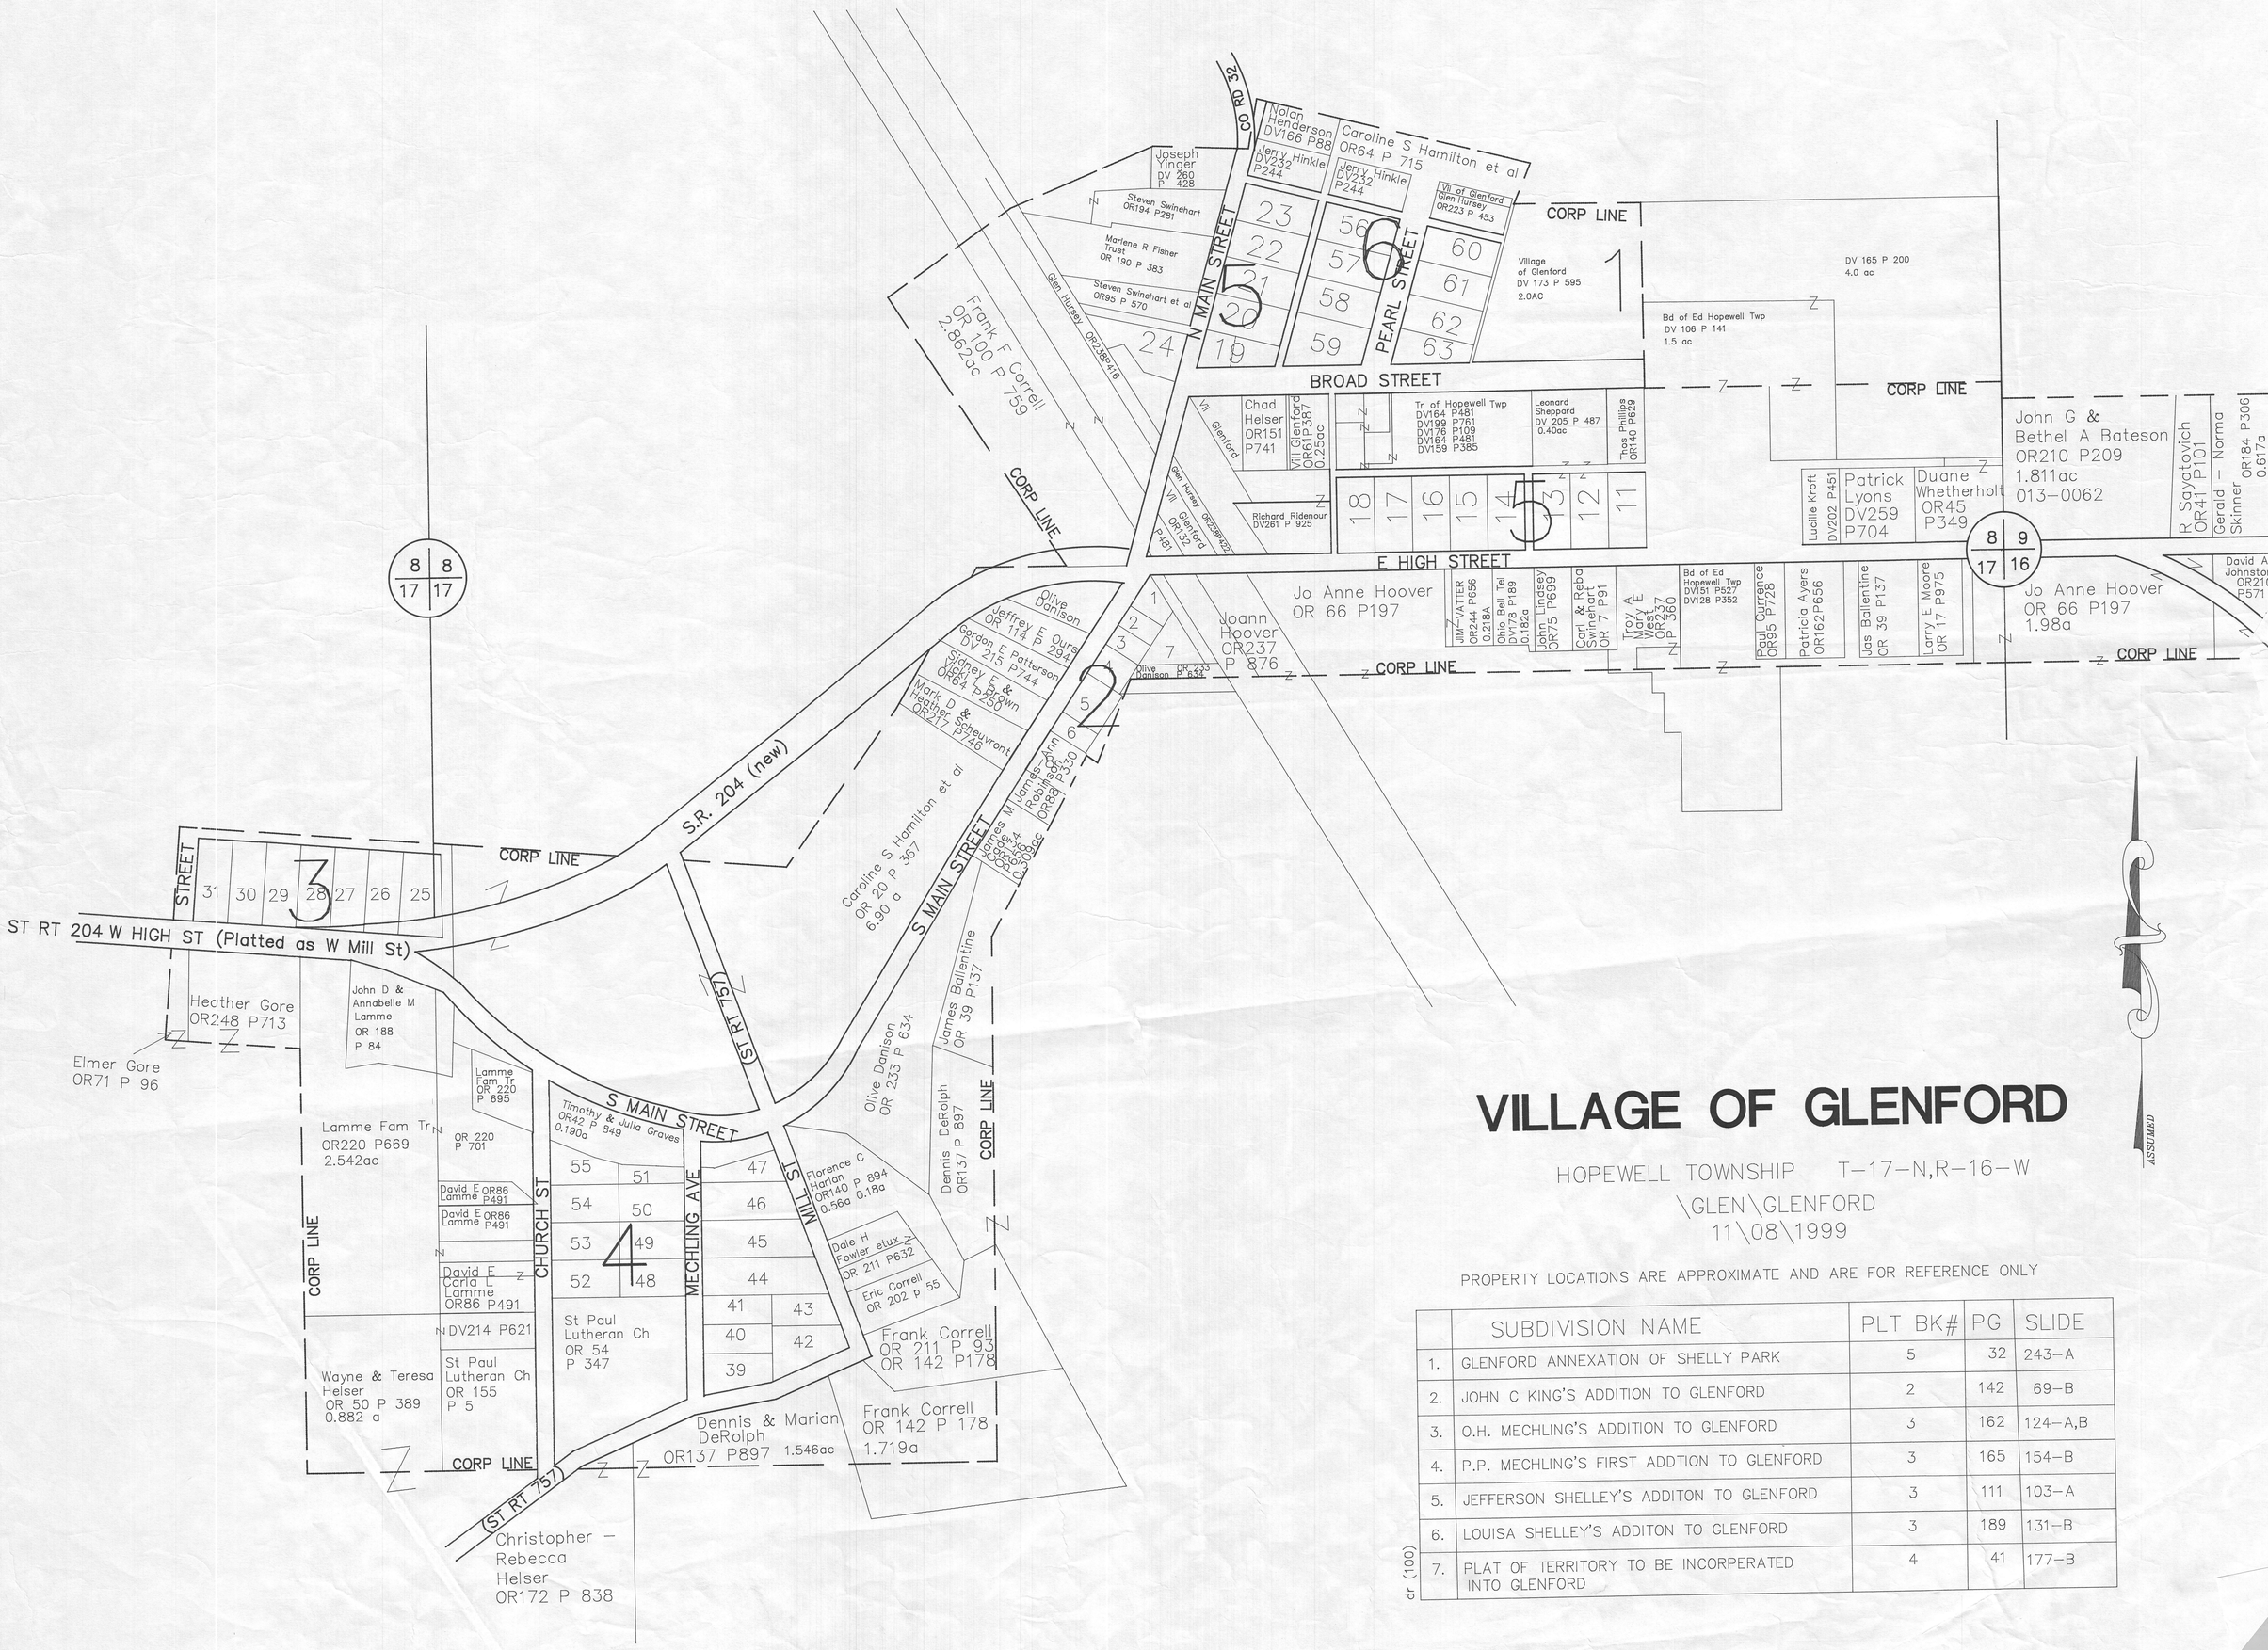


VILLAGE OF GLENFORD

HOPEWELL TOWNSHIP T-17-N,R-16-W

\GLEN\GLENFORD

11\08\1999

PROPERTY LOCATIONS ARE APPROXIMATE AND ARE FOR REFERENCE ONLY

	SUBDIVISION NAME	PLT BK#	PG	SLIDE
1.	GLENFORD ANNEXATION OF SHELLY PARK	5	32	243-A
2.	JOHN C KING'S ADDITION TO GLENFORD	2	142	69-B
3.	O.H. MECHLING'S ADDITION TO GLENFORD	3	162	124-A,B
4.	P.P. MECHLING'S FIRST ADDTION TO GLENFORD	3	165	154-B
5.	JEFFERSON SHELLEY'S ADDITON TO GLENFORD	3	111	103-A
6.	LOUISA SHELLEY'S ADDITON TO GLENFORD	3	189	131-B
7.	PLAT OF TERRITORY TO BE INCORPERATED INTO GLENFORD	4	41	177-B

dr (100)