

PIKE TOWNSHIP

**PERRY COUNTY
SALT LICK TOWNSHIP**

T-14, R-15 REVISED: 3/31/97

KENTON C. CANNON P.E., P.S.

PERRY COUNTY ENGINEER

COMMISSIONERS

MICHAEL HEAVENER

MIKE KENNEDY

JOHN ALTIER

- STATE HIGHWAY
- ◇ COUNTY ROAD
- △ TOWNSHIP ROAD

0 1000 2000 3000 4000 5000

SCALE IN FEET
PROPERTY LINES SHOWN ARE APPROXIMATE


PLEASANT TOWNSHIP

MONROE TOWNSHIP

MONDAY CREEK TOWNSHIP

COAL TOWNSHIP

COAL TOWNSHIP

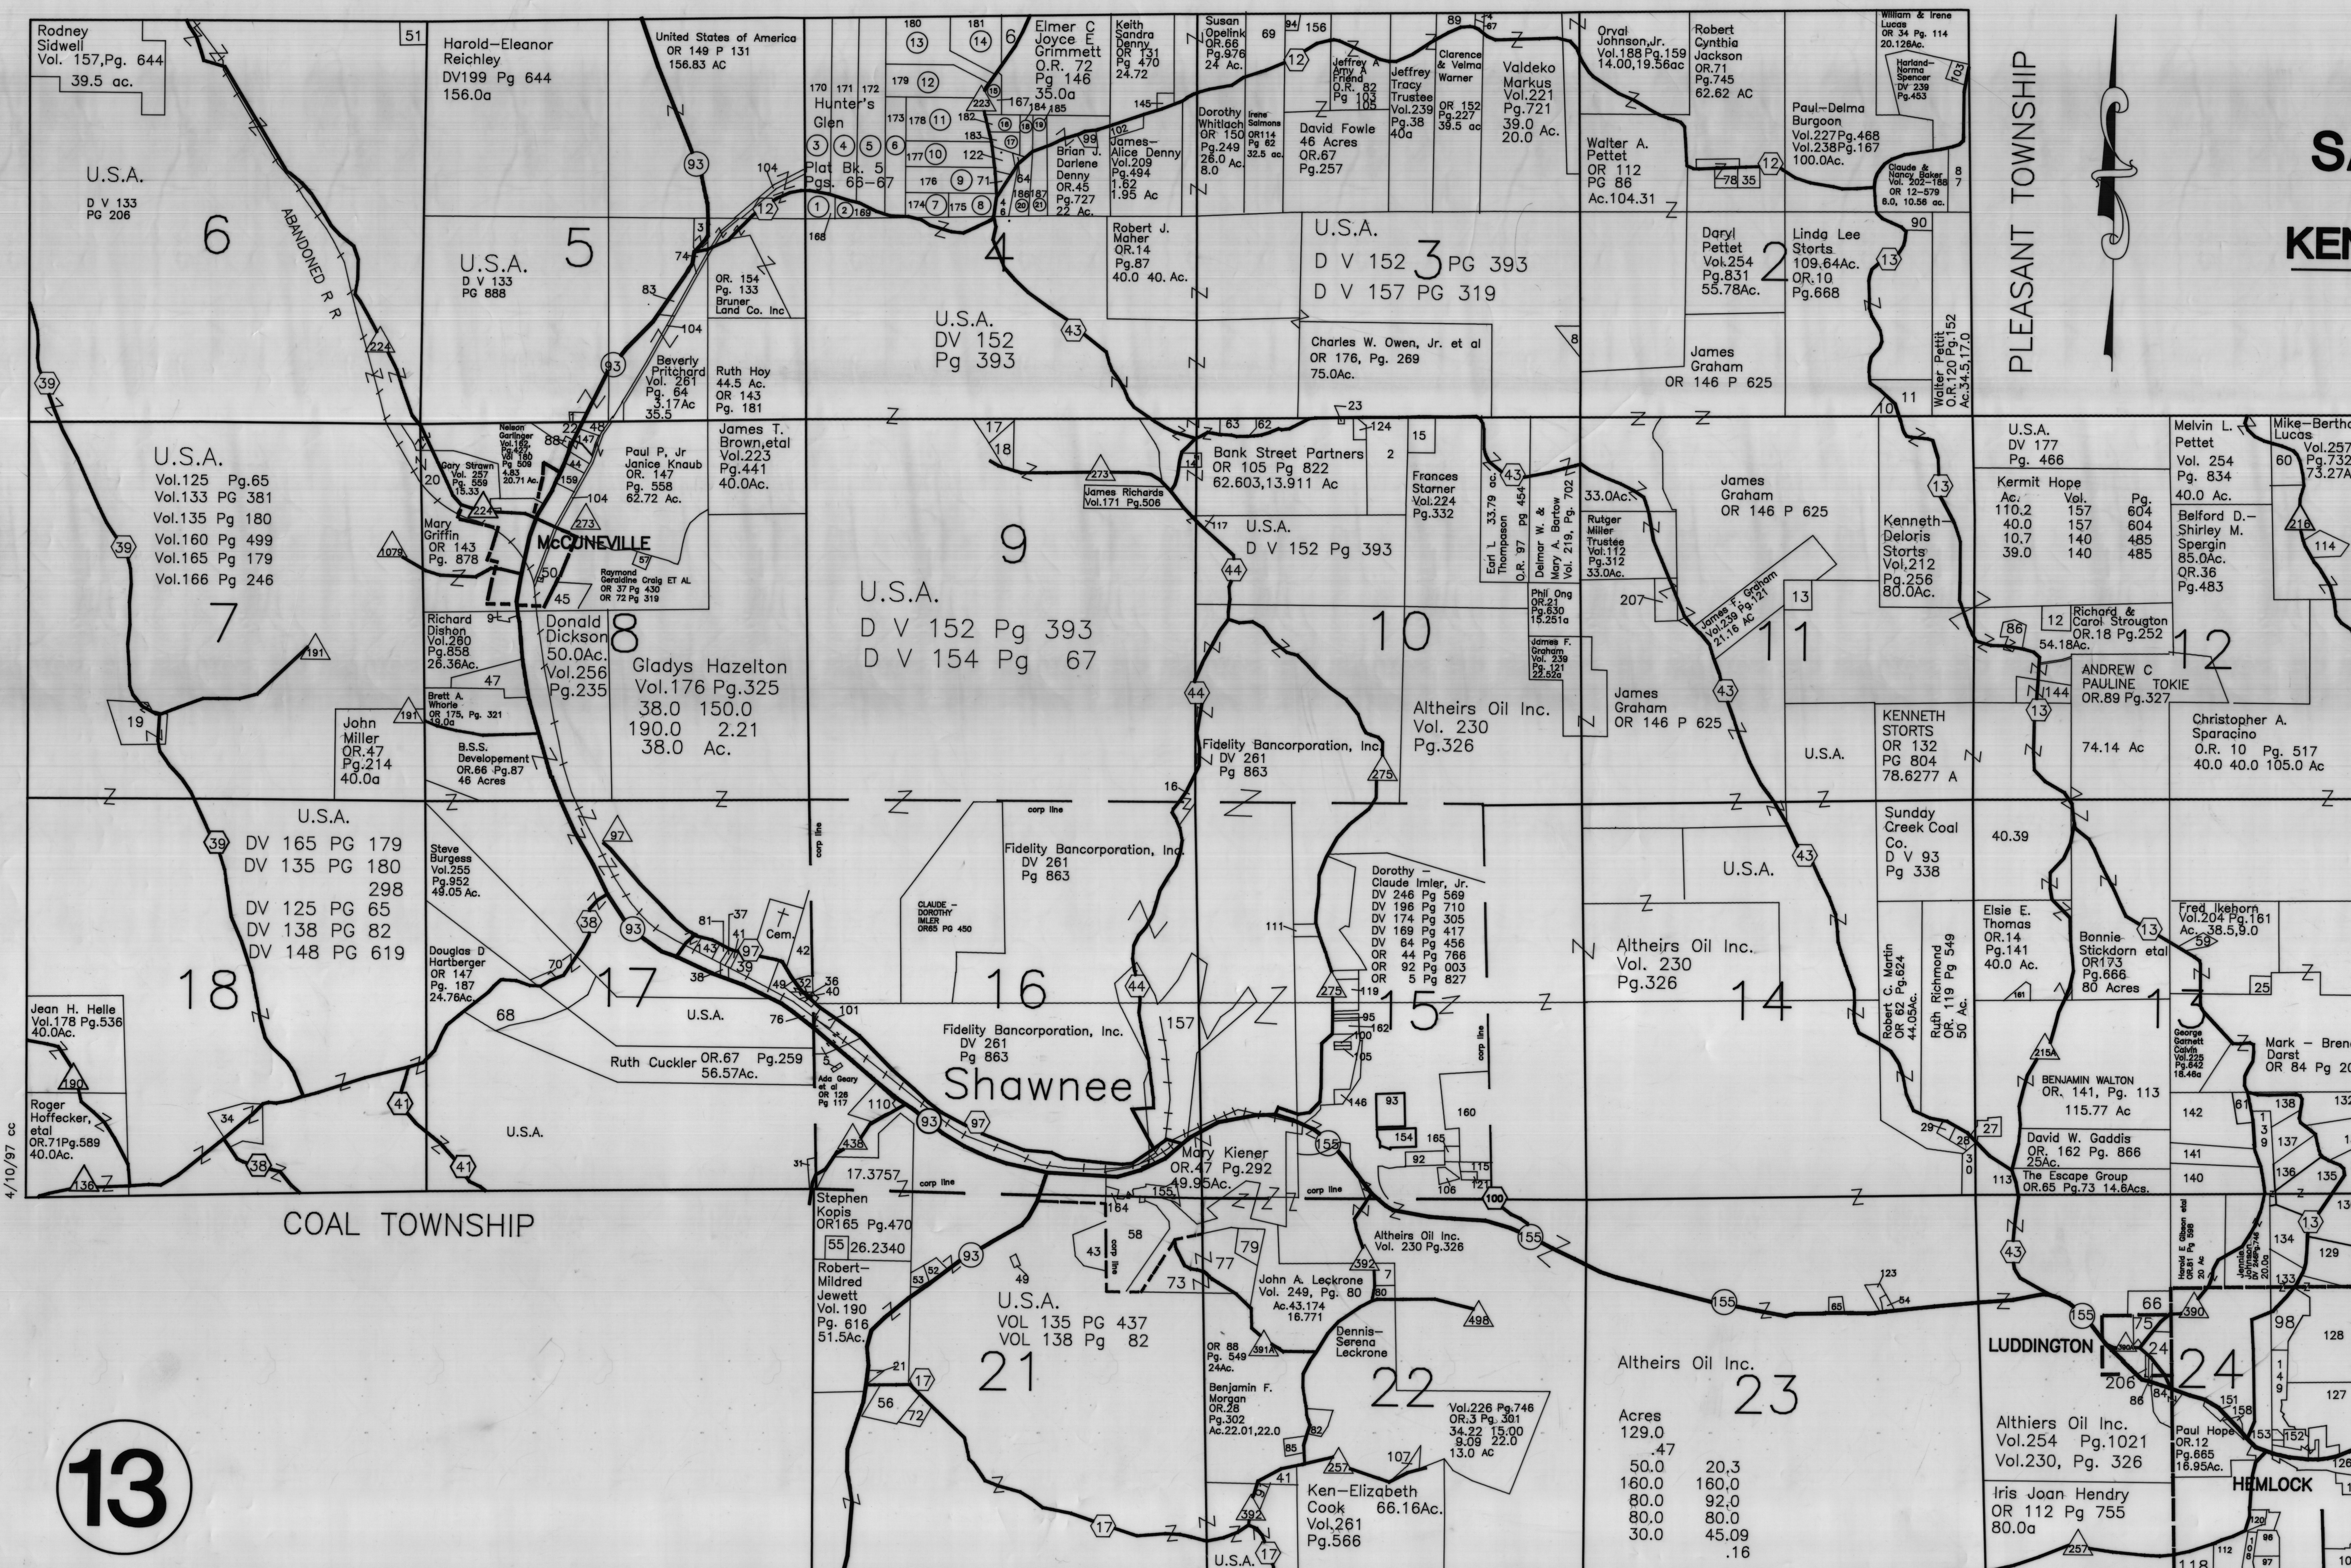

13

13