Plat of Clover Hill

PLAT of CLOVER Hill

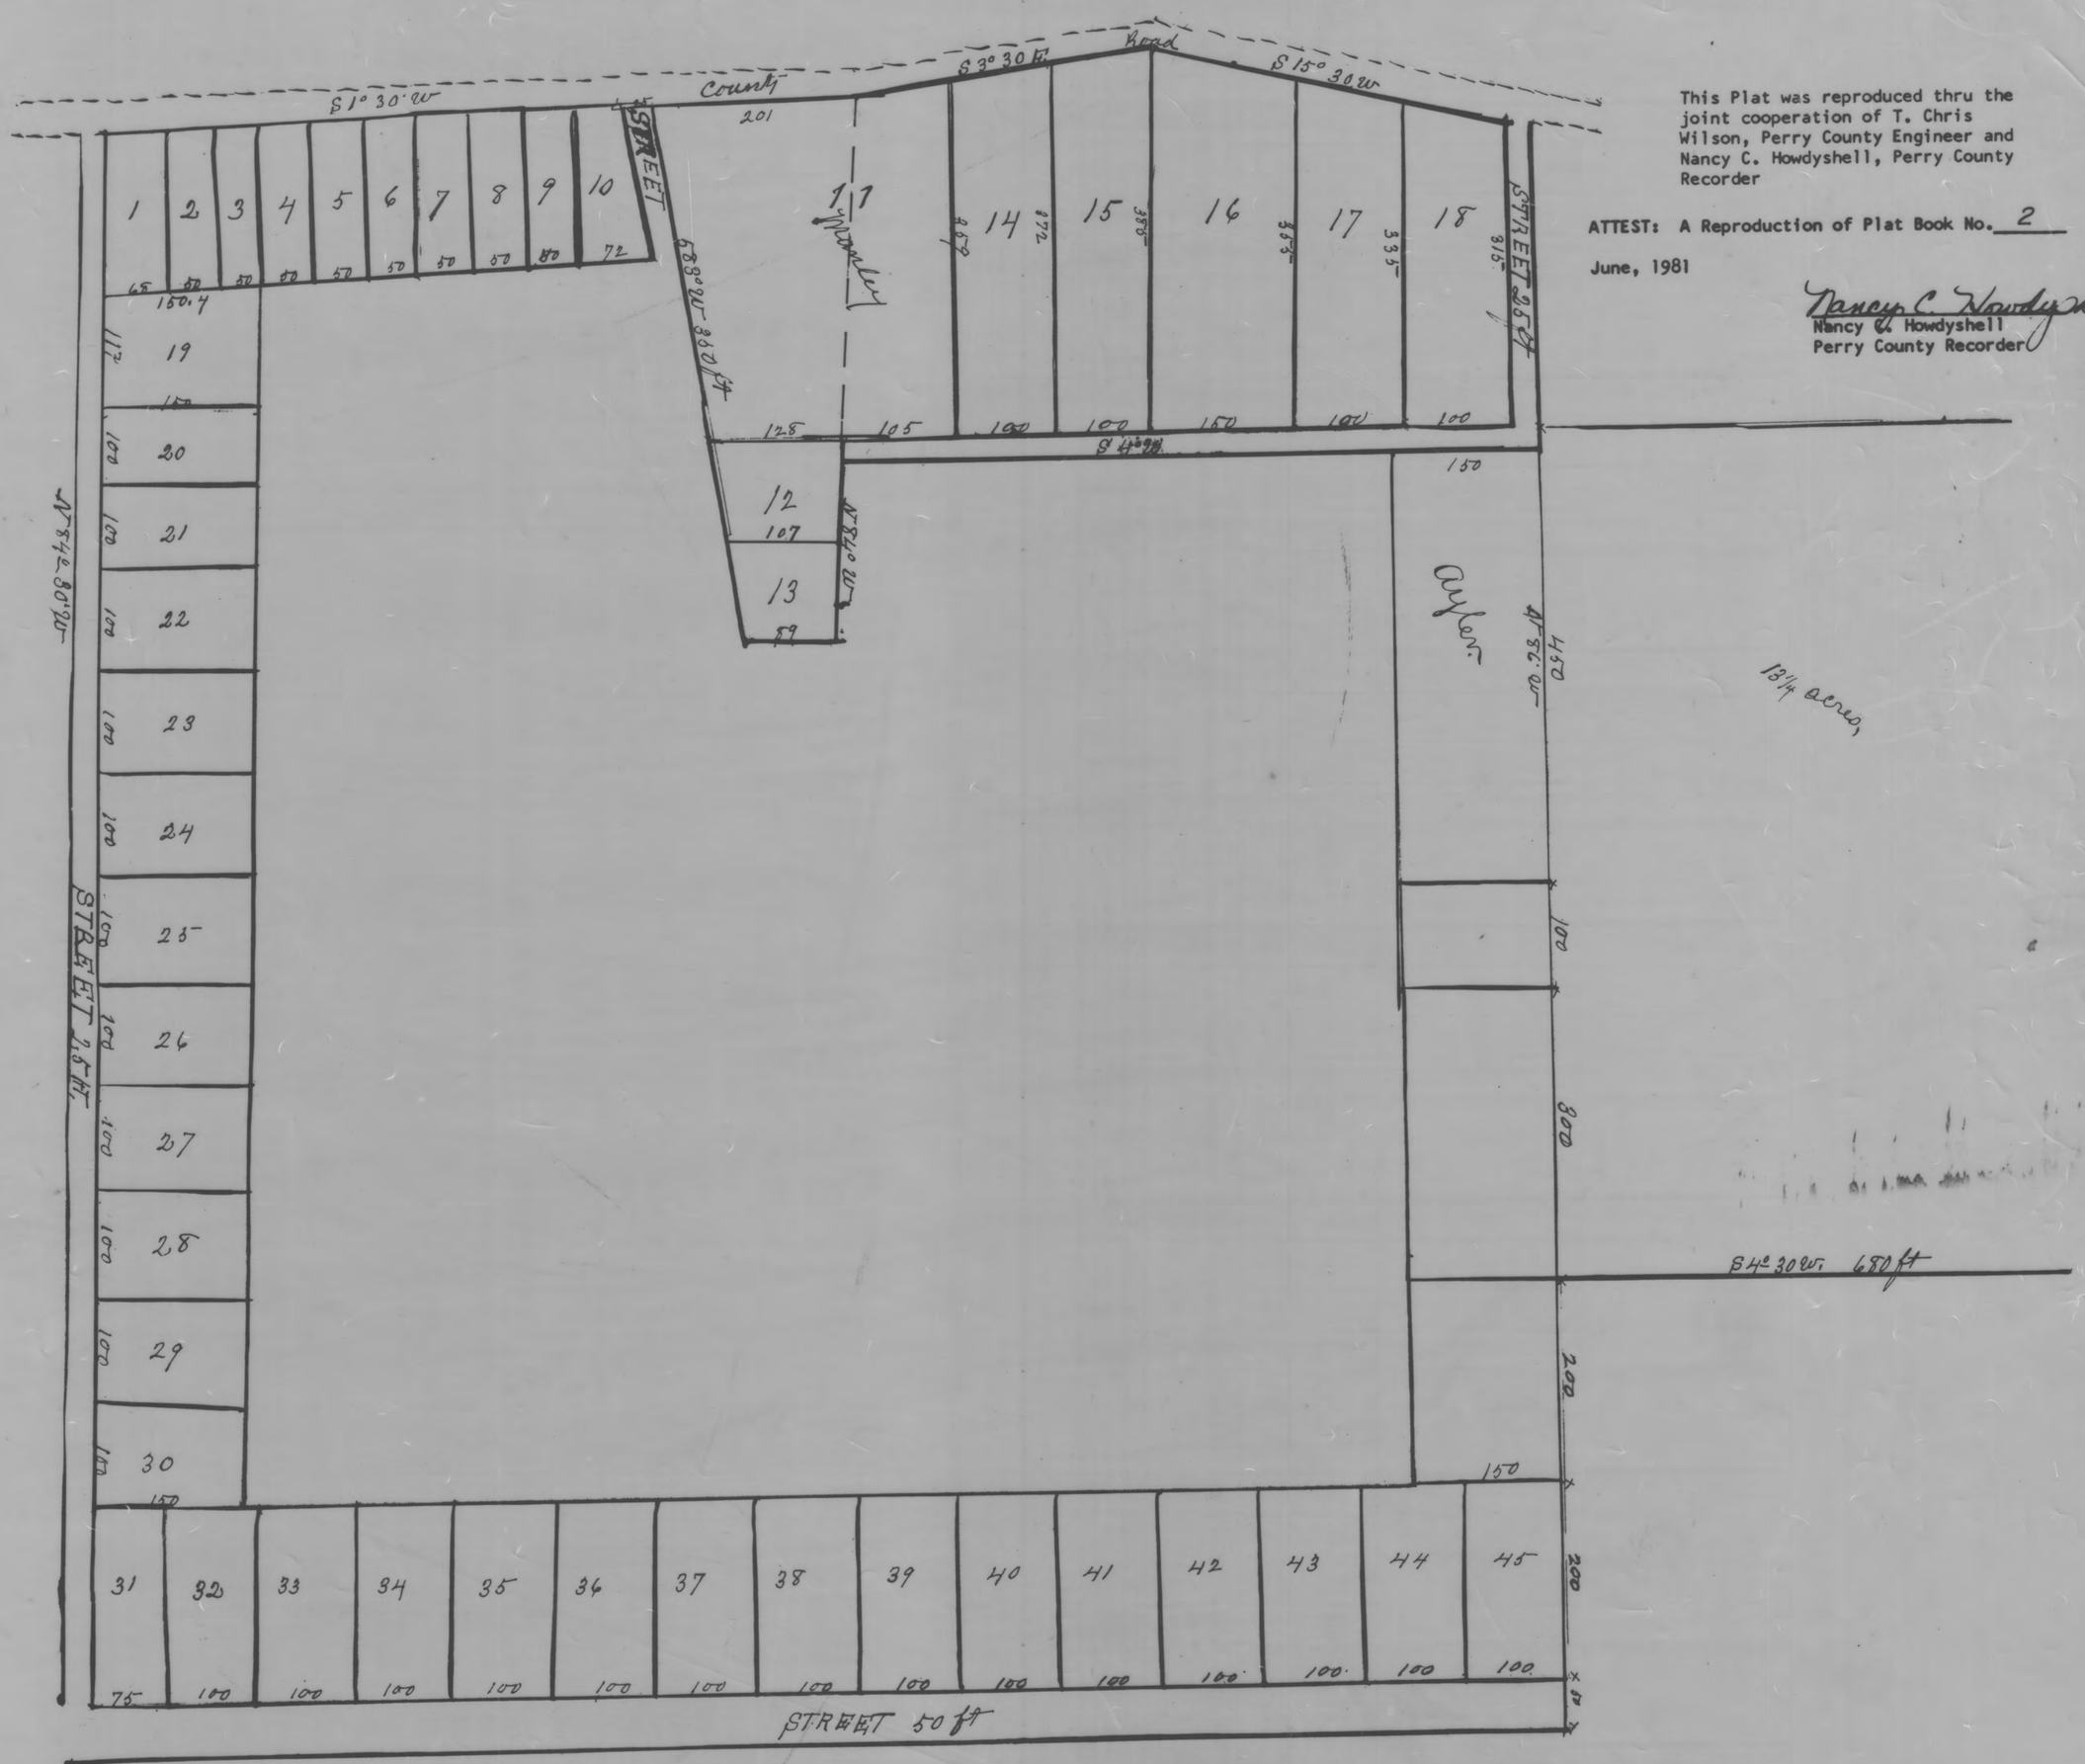

This Plat was reproduced thru the joint cooperation of T. Chris Wilson, Perry County Engineer and Nancy C. Howdyshell, Perry County Recorder

ATTEST: A Reproduction of Plat Book No. 2

June, 1981

Nancy C. Howdyshell
Nancy C. Howdyshell
Perry County Recorder

I hereby certify that the above is a correct Map or plat of a subdivision of a part of the S.W. qr. of section 14. Township 16. of Range 15. in the Township of Clayton County of Perry and State of Ohio, as surveyed and platted by me for the Wallace Coal Company the owner thereof this 20th day of Dec, 1887.

T.H. Gore Surveyor.

The Wallace Coal Company by J.B. Hamilton its President and Joseph Cratty its secretary duly authorized by Resolution of the board of Directors hereby approve that above plat of Subdivision of Part of the S.W. qr. of section 14. Township 16. in Range 15. in the Township of Clayton in Perry County and State of Ohio as our and its voluntary act and deed.

Seal

The Wallace Coal Co.
by J.B. Hamilton, Pres Seal
Joseph Cratty secretary

The State of Ohio County of Franklin ss.
Be it Remembered that on this 11th day of January A.D. 1888 before me the subscriber a Notary Public in and for said County personally came the above named The Wallace Coal Company by J.B. Hamilton its President and Joseph Cratter its secretary who signed the above instrument and acknowledged the signinged the signing and sealing thereof to their and its voluntary act and deed for the uses and purposes therein mentioned.

In Testimony Whereof, I have hereunto subscribed my name and affixed my Notarial seal this day and year last aforesaid.

Seal

R.B. Smith
Franklin Co Ohio.

Received Jan 18th 1888.
Recorded Feb 18th 1888.

D.E. McCloy Recorder