VOL. 3 PAGE 162

O.H.MECHLING'S

Addition to

GLENFORD

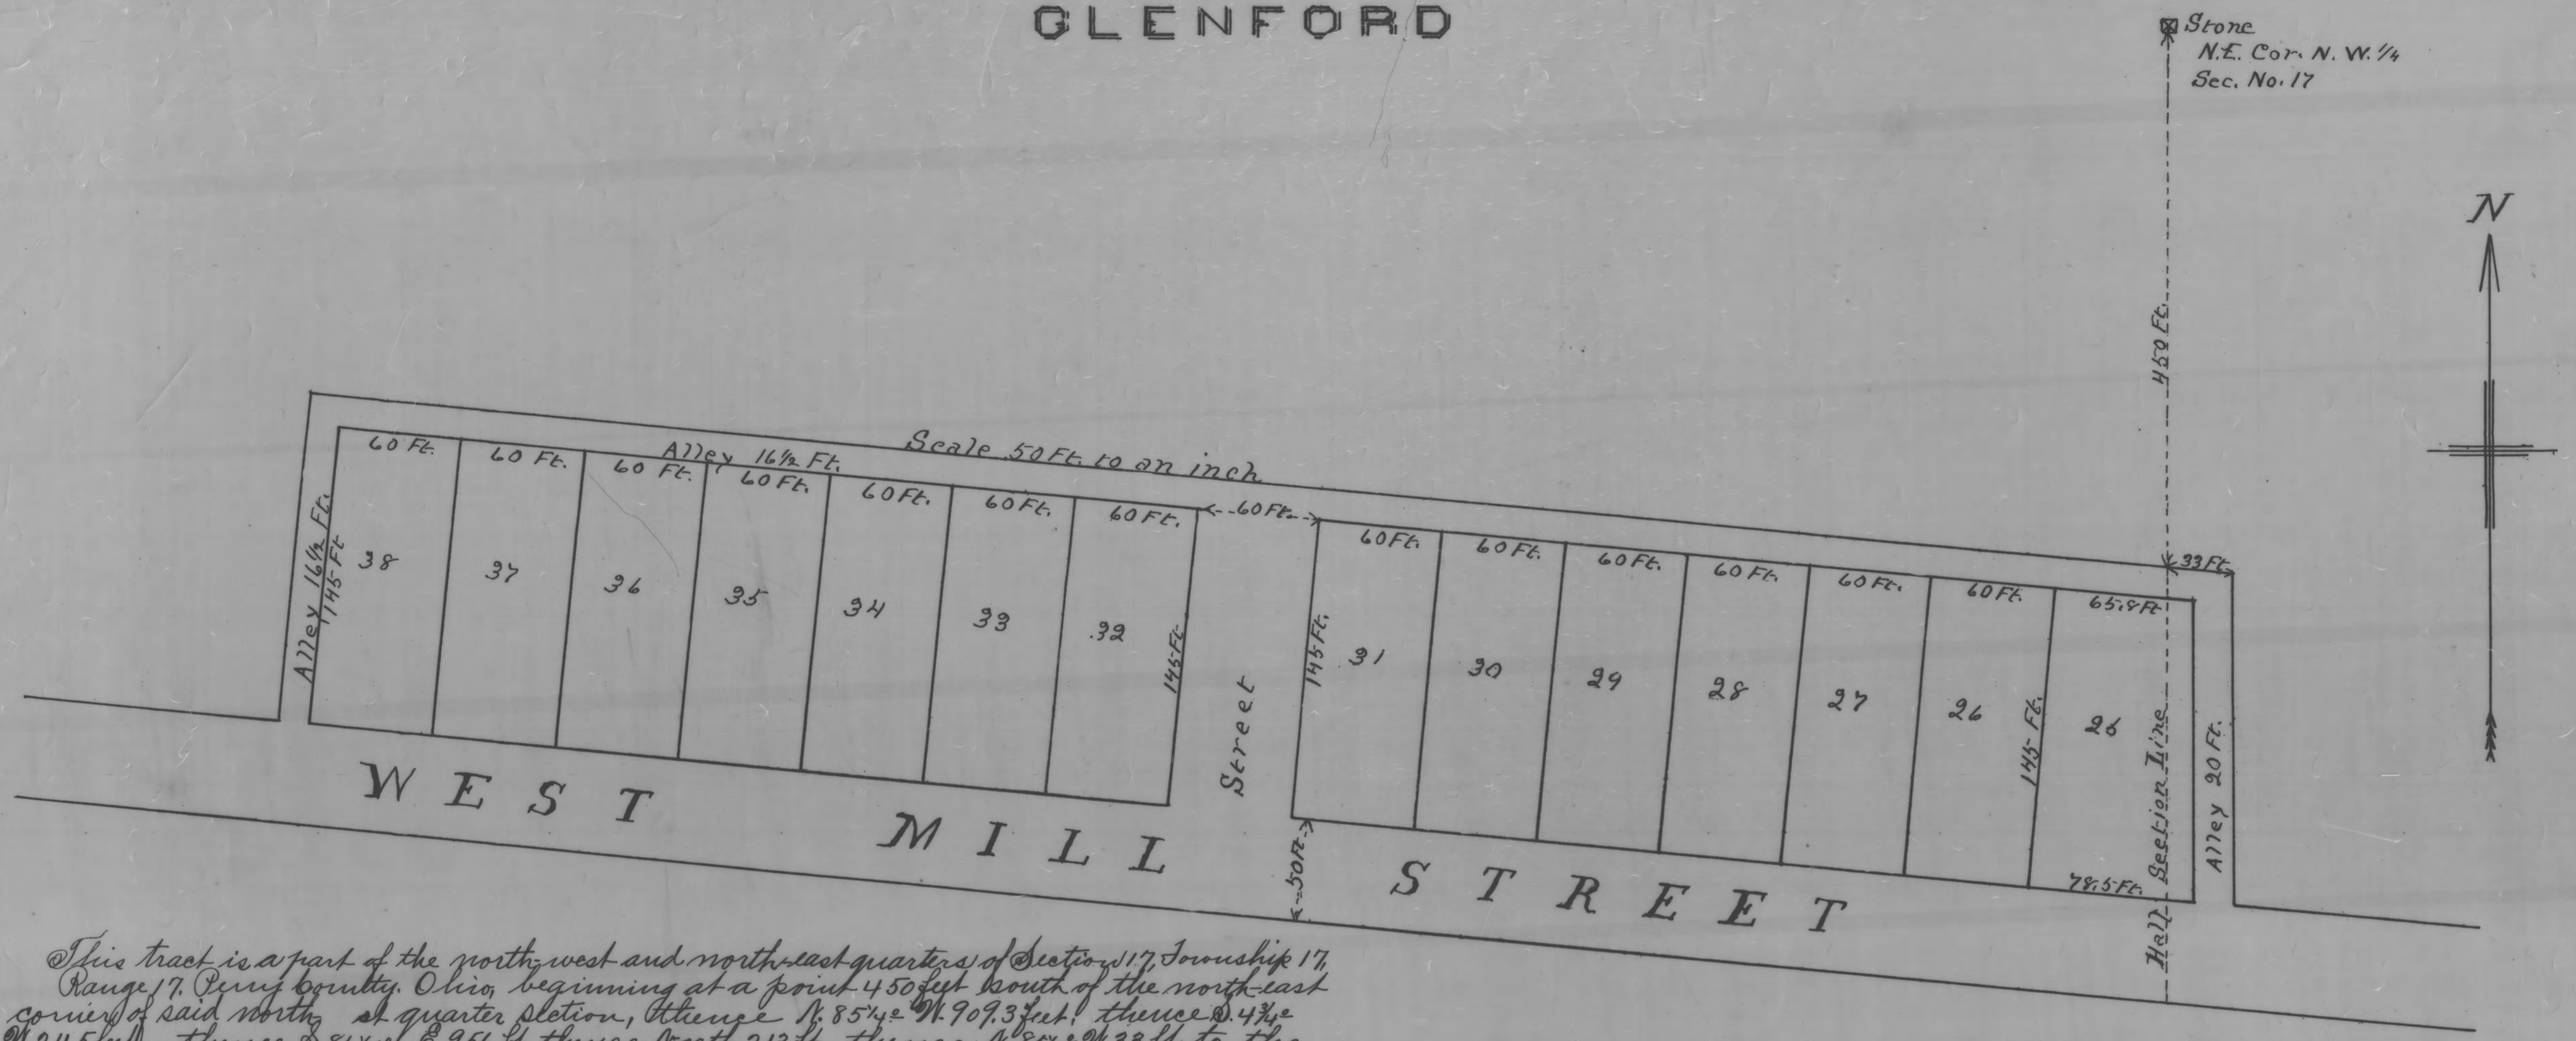

This tract is a part of the north-west and north-east quarters of Section 17, Township 17, Range 17, Perry County, Ohio, beginning at a point 450 feet South of the north-east corner of said north ½ quarter section, thence N. 85¼° W. 909.3 feet, thence S. 4¾° W. 211.5 feet, thence S. 85¼° E. 956 ft. thence North 213 ft. thence N. 85¼° W. 33 ft. to the place of beginning, containing 4.59 Acres. March 9th 1905. John Grey C.E.

Know all Men by these Presents: That O. H. Mechling of Perry County, Ohio, wishing to lay out an Addition to the Village of Glenford in said County, And being the owner of said Addition with Streets & Alleys hereby dedicate Streets & Alleys for Public use and for Public travel, acknowledges the above to be a Plat of said Addition.

O. H. Mechling.

The State of Ohio, County of Perry, S S.

Be it Known, That on the 6th day of June, A.D. 1905, before me a Justice of the Peace in and for said County, personally appeared O. H. Mechling, the owner & proprietor of the above marked of said O. H. Mechling Addition to Glenford in said County, and acknowledged the signing of the above Plat of said addition by him to be his voluntary act and deed.

In Witness Whereof, I hereunto set my hand officially on the day and year last above written.

Witness: Luke B. Mechling
P. P. Mechling.

Peter P. Mechling
a Justice of the Peace
in and for said
Hopewell Tp.
Perry Co. Ohio.

Received for record July 3rd, 1905.
At 11½ O'clock A.M.
Recorded August 7th, 1905 J.E. Evans Recorder

Transferred July 3rd 1905
J.W. Frey Auditor.

This Plat was reproduced thru the joint cooperation of T. Chris Wilson, Perry County Engineer and Nancy C. Howdyshell, Perry County Recorder

ATTEST: A Reproduction of Plat Book No. 3

Nancy C. Howdyshell
Perry County Recorder