This Plat was reproduced thru the joint cooperation of T. Chris Wilson, Perry County Engineer and Nancy C. Howdyshell, Perry County Recorder

ATTEST: A Reproduction of Plat Book No._____

Nancy C. Howdyshell
Nancy C. Howdyshell
Perry County Recorder

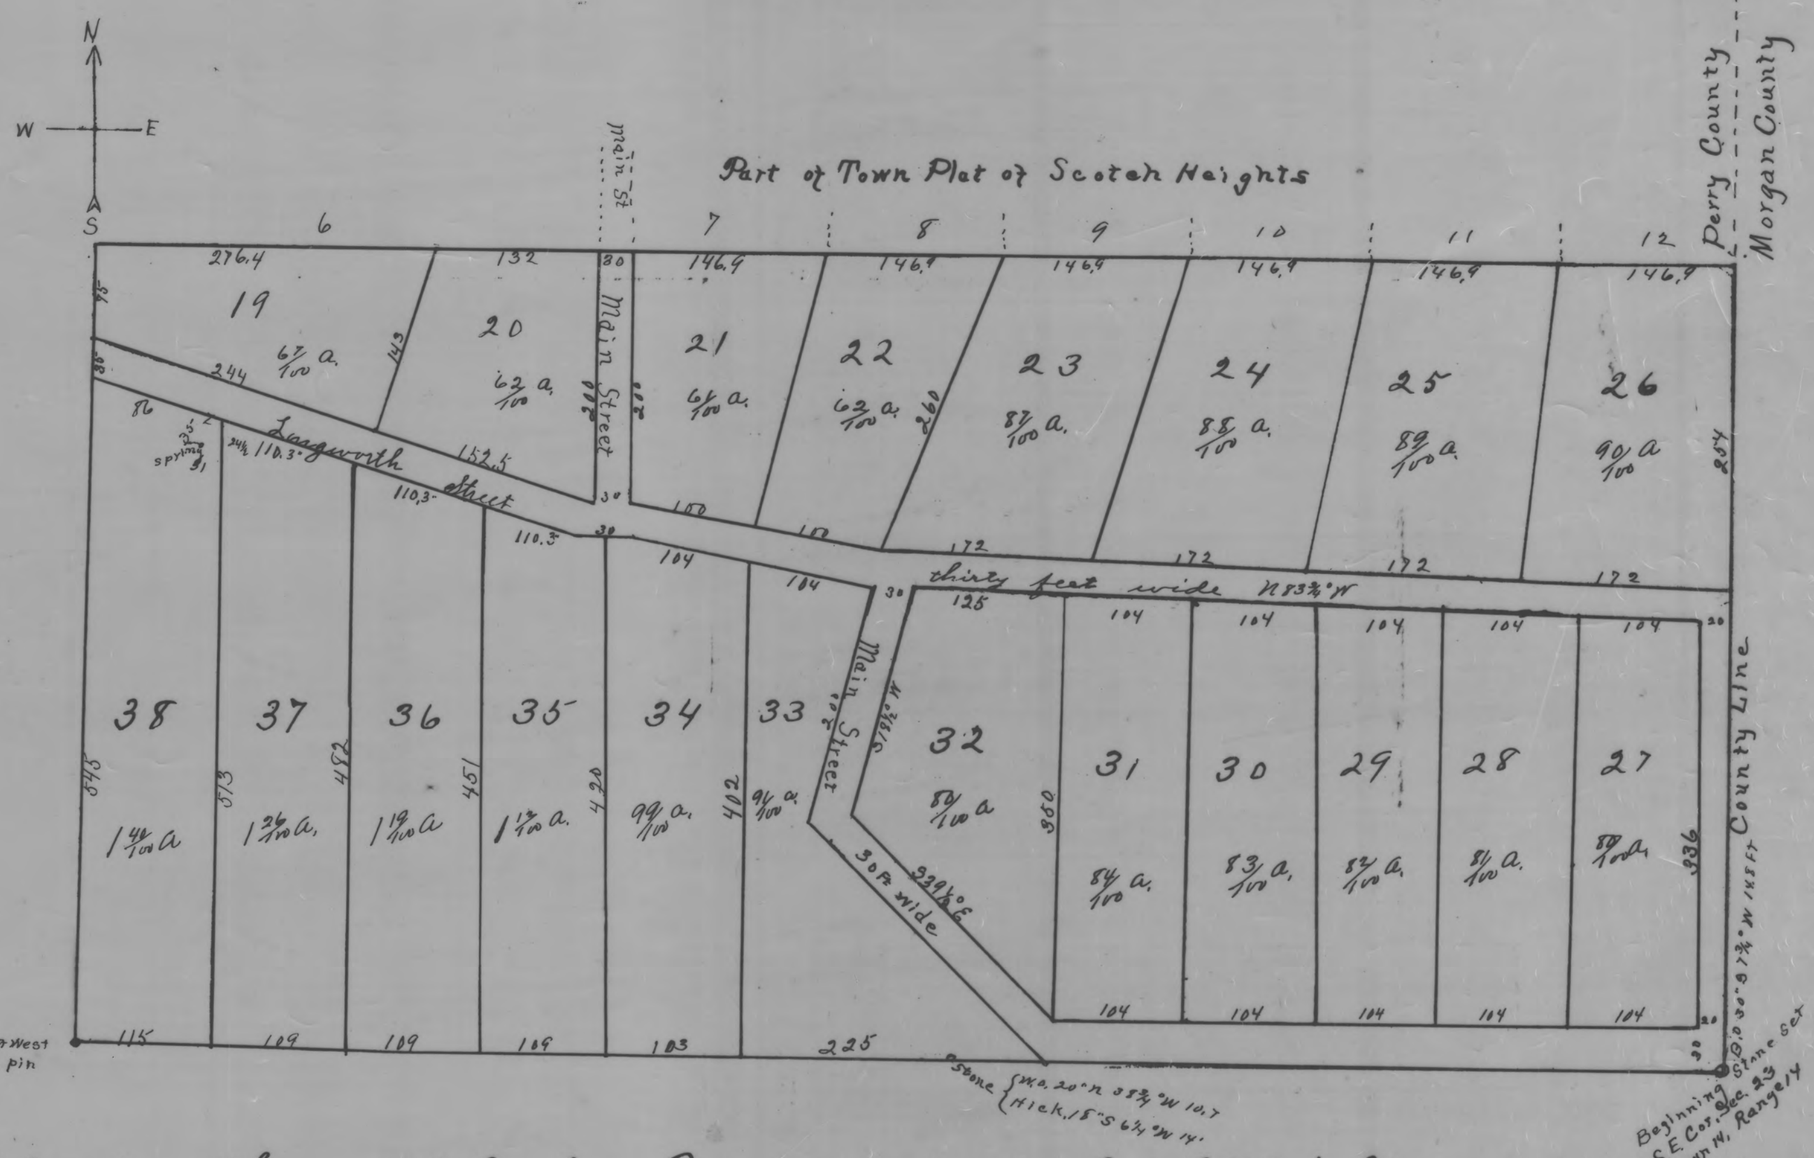

Plat and notes of Thomas Mc Caslins First addition to Scotch Heights as surveyed May 7th & 8th, 1907. in the South east corner of Section No 33, Town 14 Perry County Ohio,
Beginning at the south east corner of said section 33; thence north along the County line 650 feet to the S.E. corner of Lot 12 in Scotch Heights; thence West 1320 ft; thence South 650 ft to the South line of said Section 33; thence east 1320 ft to the place of beginning containing 19.70 acres more or less,

F. B. Smith, County Surveyor of Morgan Co Ohio

Thomas Mc Caslin and Amanda E Mc. Caslin his wife the owners and proprietors of the lands described in this plat hereby dedicate the Streets and alleys therein designated to Public use.

Thomas Mc Caslin.
E. Amanda Mc Caslin.

Witnesses Present;
T. B. Williams
John H Dugan.

The State of Ohio Perry County ss. Be it Remembered that on this 2nd day of July 1907 before me a Notary Public in and for said County personally came Thomas Mc Caslin and Amanda E. Mc Caslin the grantors herein and acknowledged the signing of this the same to be their voluntary Act and deed. In Testimony Whereof I have hereunto subscribed my name. & affixed my official seal. the day and Year last aforesaid

T. B. Williams
Notary Public.

Scale 100 ft to an inch Vernier at Zero.

Rec for Record July 17th 1907 at 10^00 A.M.
Recorded July 18th, 1907.

F. H. Baird Recorder