Ordinance No. 165

An Ordinance Approving and accepting the Sub-division of the Elder & Griggs Addition, in the Village of Junction City Perry County, Ohio.

Section 1: Be it Ordained by the Council of the Village of Junction City, Ohio, that the Council of said Village, do approve and accept the Elder & Griggs Addition in the said Village of Junction City, Sub-divided according to the plat thereof, and in accordance with the application for the Approval and acceptance thereof by the said Council, and the and the agreements contained in the said application and promises made therein, the plat of which Subdivisions is now on file in the office of the Clerk of said Village of Junction City, Ohio.

Section 2: That this ordinance shall be in effect at the earliest period allowed by law.

Passed Oct 15 - 1913 J N Klingler Mayor

Joseph McGonagle Clerk

I, Joseph McGonagle, Clerk of the Village of Junction City, Ohio, Do Hereby certify that the above is a correct copy of Ordinance No 165 passed by the Council of the Village of Junction City, Ohio, at the meeting held Wednesday Evening Oct 15, 1913 J D McGonagle, Clerk.

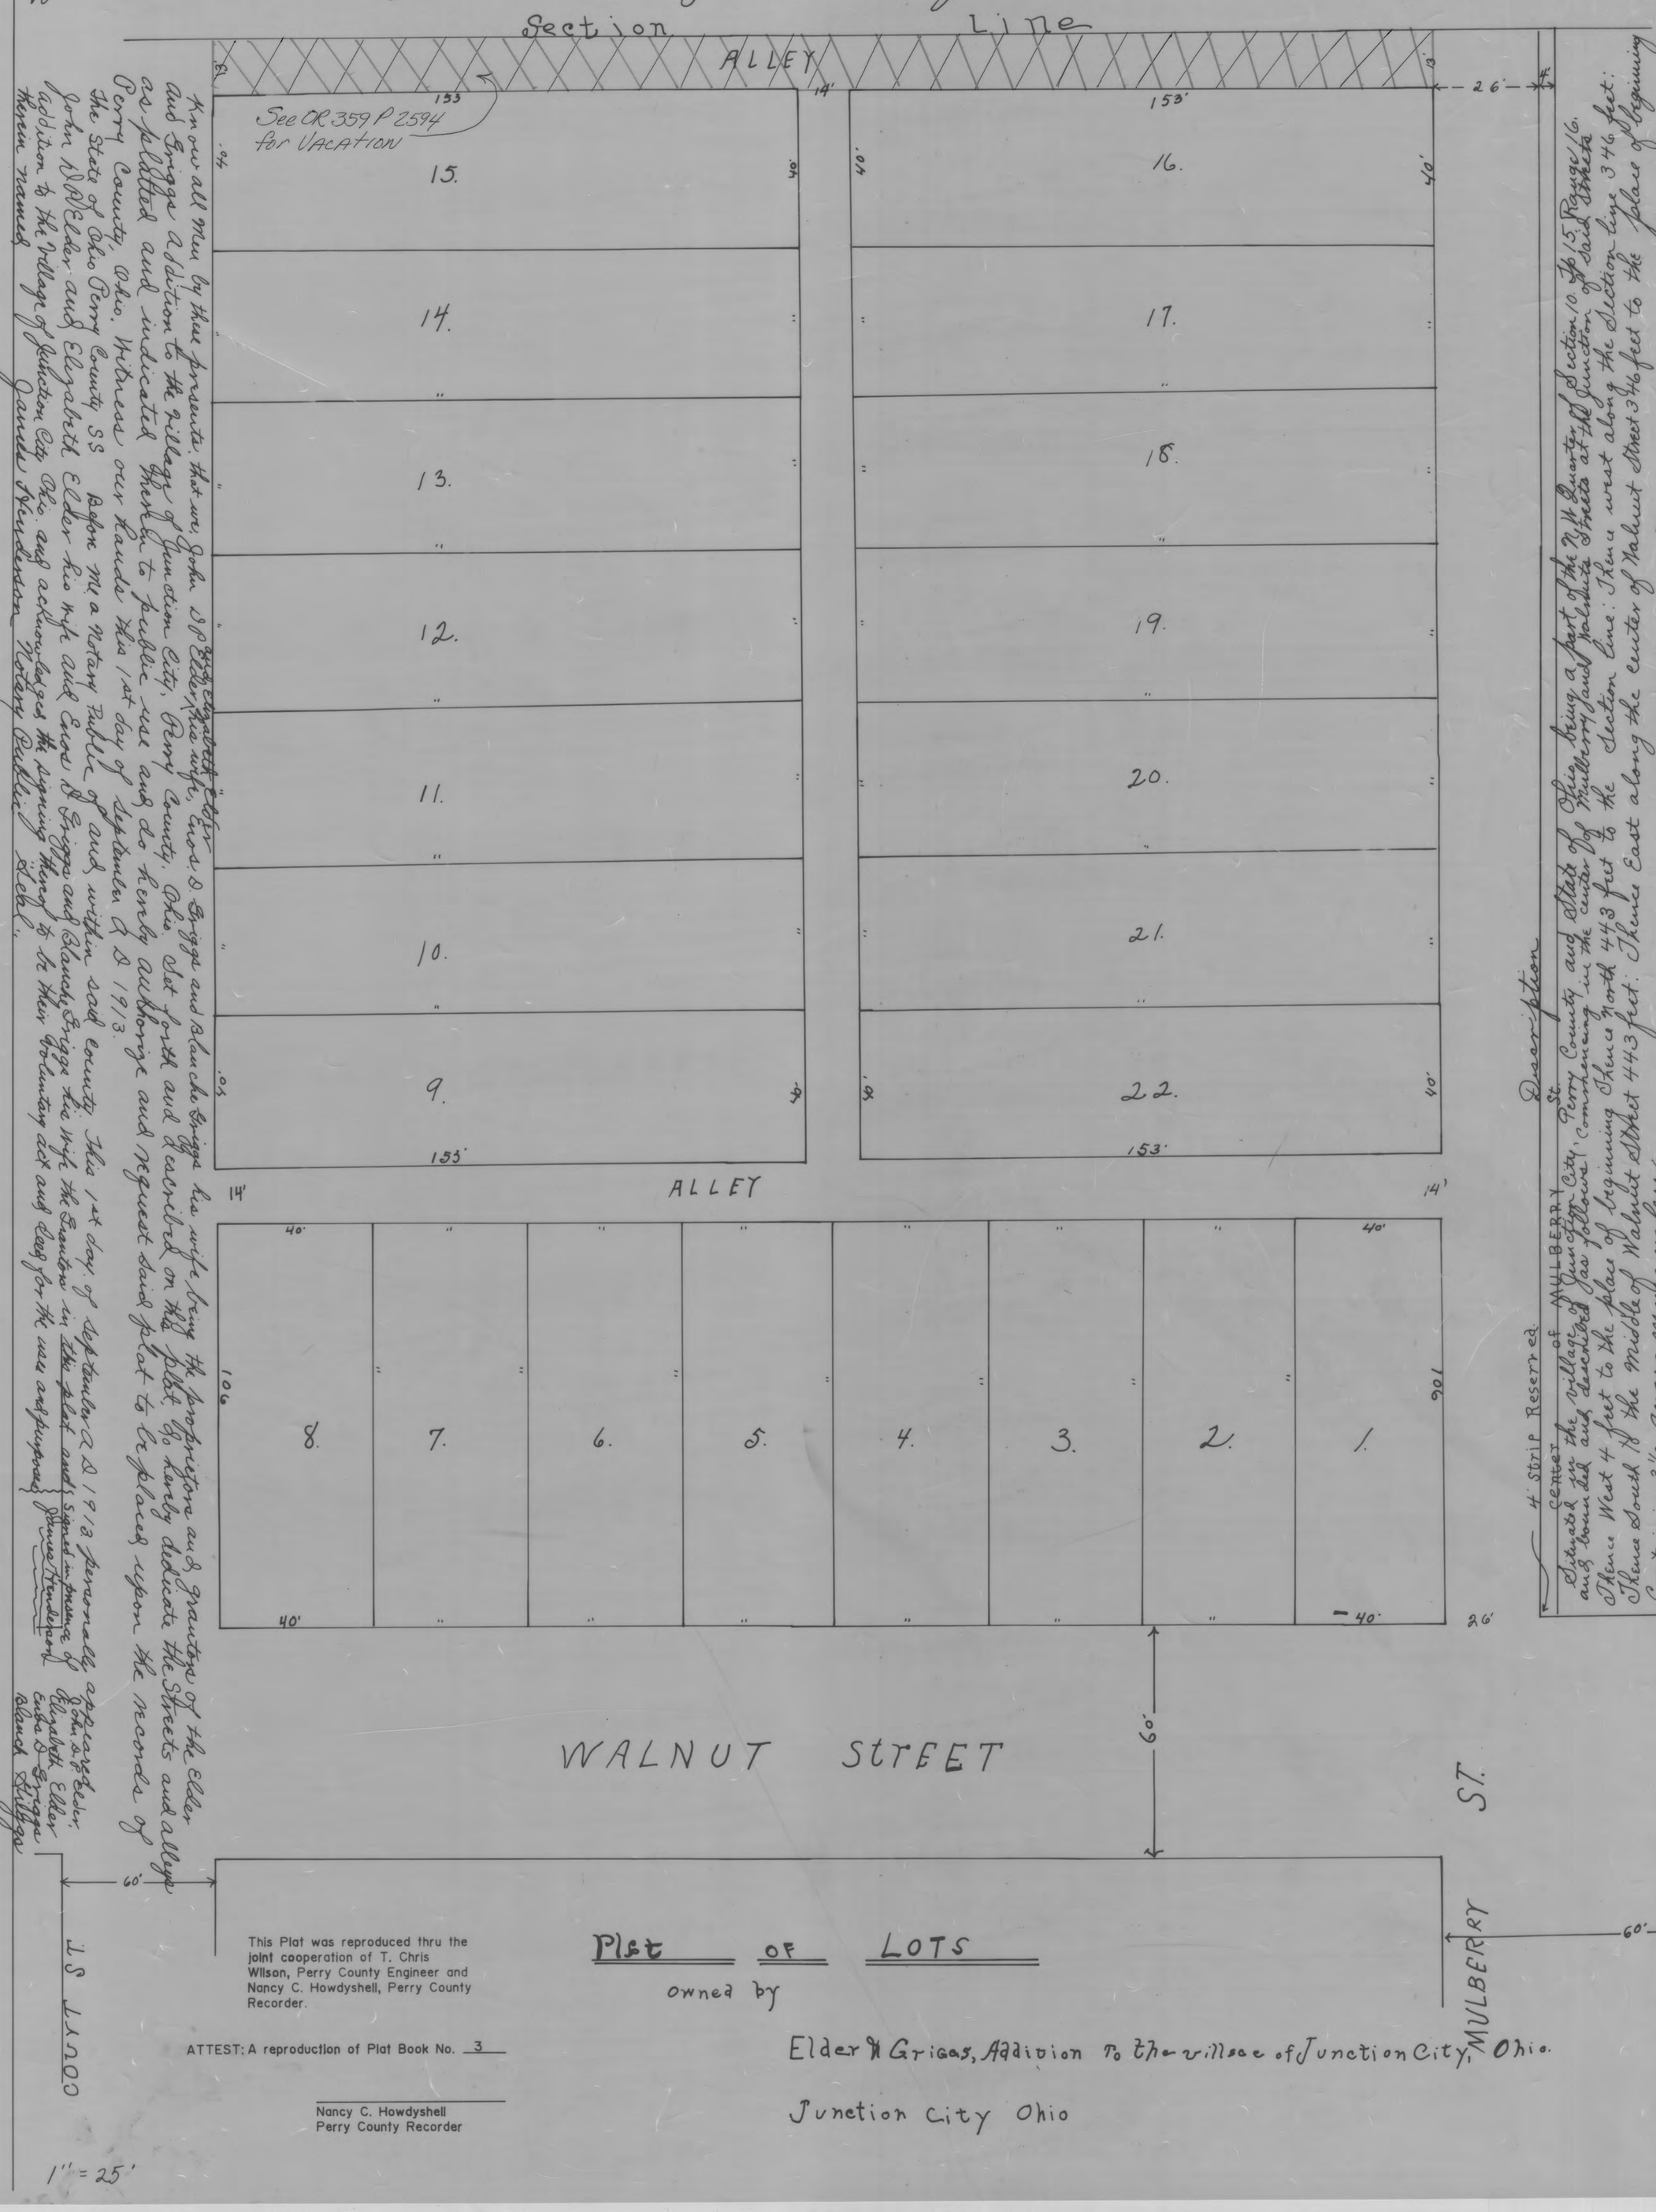

Acknowledged Oct 27-1913
Chas M Lyon Notary Public

Received for Record Nov 26th 9 30 AM 1913
Recorded Nov 26 #1913
Fee $1.00
C B Gordon Recorder

This Plat was reproduced thru the joint cooperation of T. Chris Wilson, Perry County Engineer and Nancy C. Howdyshell, Perry County Recorder.

ATTEST: A reproduction of Plat Book No. 3

Nancy C. Howdyshell
Perry County Recorder

1" = 25'

Plat of LOTS owned by

Elder & Griggs, Addition To the village of Junction City, Ohio.

Junction City Ohio