Haine Addition To Junction City, Ohio.

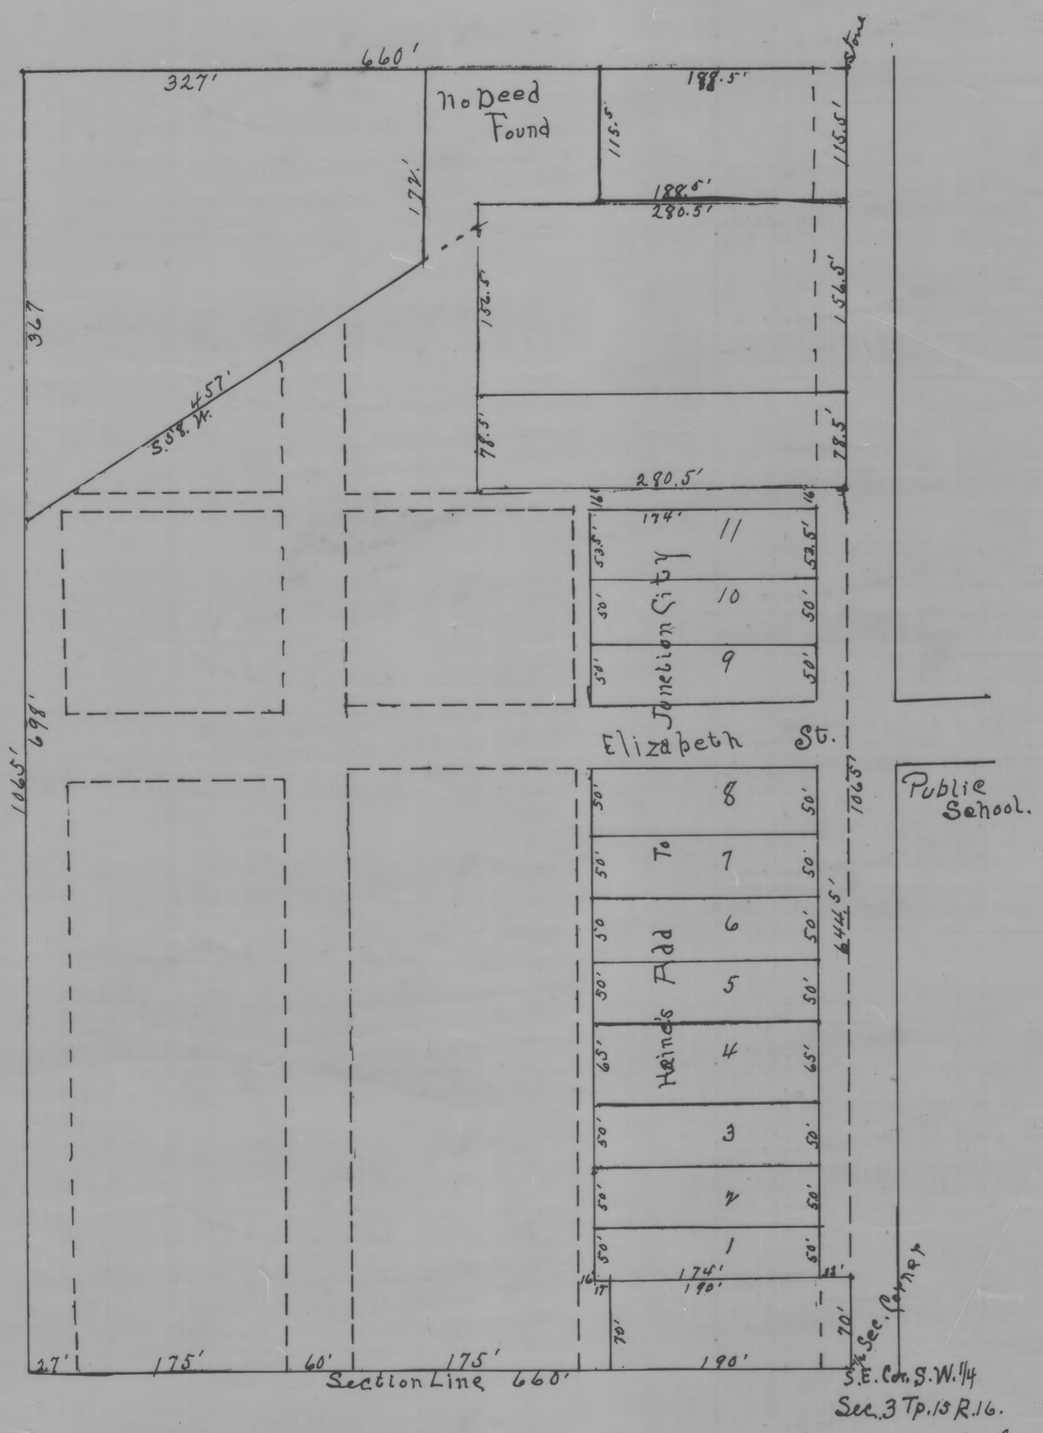

Bound by beginning at a point seventy feet North of the S.E. Corner of the S.W. quarter of Section (3) Township (15) Range (16) West. in the County of Perry State of Ohio. Thence North - 644.5' Thence West - 2805' Thence North - 210.' Thence S. 58° W. 457' Thence South - 698.' to the Section line. Thence East 470.' Thence North - 70' Thence East 190' to the beginning

A Sub division of a tract of land owned by the Haine heirs

Surveyed by A E Brobz C.E. Lancaster, O.

Ordinance No 174 1913

An ordinance approving and accepting the Subdivision of the Haine addition in the Village of Junction City Ohio. Section 1

Be it ordained by the Council of the Village of Junction City, Perry County State of Ohio. that the Council of said Village do approve and accept The Haine addition in the said Village of Junction City Ohio. According to the plat thereof and in accordance with the application for the approval and acceptance thereof by the said Council, the plat of which is now on file in the office of the Clerk of the Village of Junction City Ohio. Section 2

That this ordinance shall take effect from and after its passage and the earliest period allowed by law.

Passed Jan. 22 - 1914

J. D. McGonagle Clerk

"Corporation Seal"

J N Klingler, Mayor

I, J D McGonagle Clerk of the Corporation of the Village of Junction City Ohio. Do hereby certify that the foregoing is a full and true Copy of Ordinance No 174. an ordinance approving and accepting the Sub-division of the Haine addition in the Village of Junction City Ohio. and that the plat thereof is now on file in the Clerks office in Junction City Ohio.

Signed J D McGonagle Corp Clerk

Jct City Corporation Seal.

Transferred Feby 7 - 1914

Clyde M Forraker Auditor.

Received for Record Feby 12th 12 45 pm 1914

Record Feby 17th 1914

Fee $3.75

C B Gordon Recorder