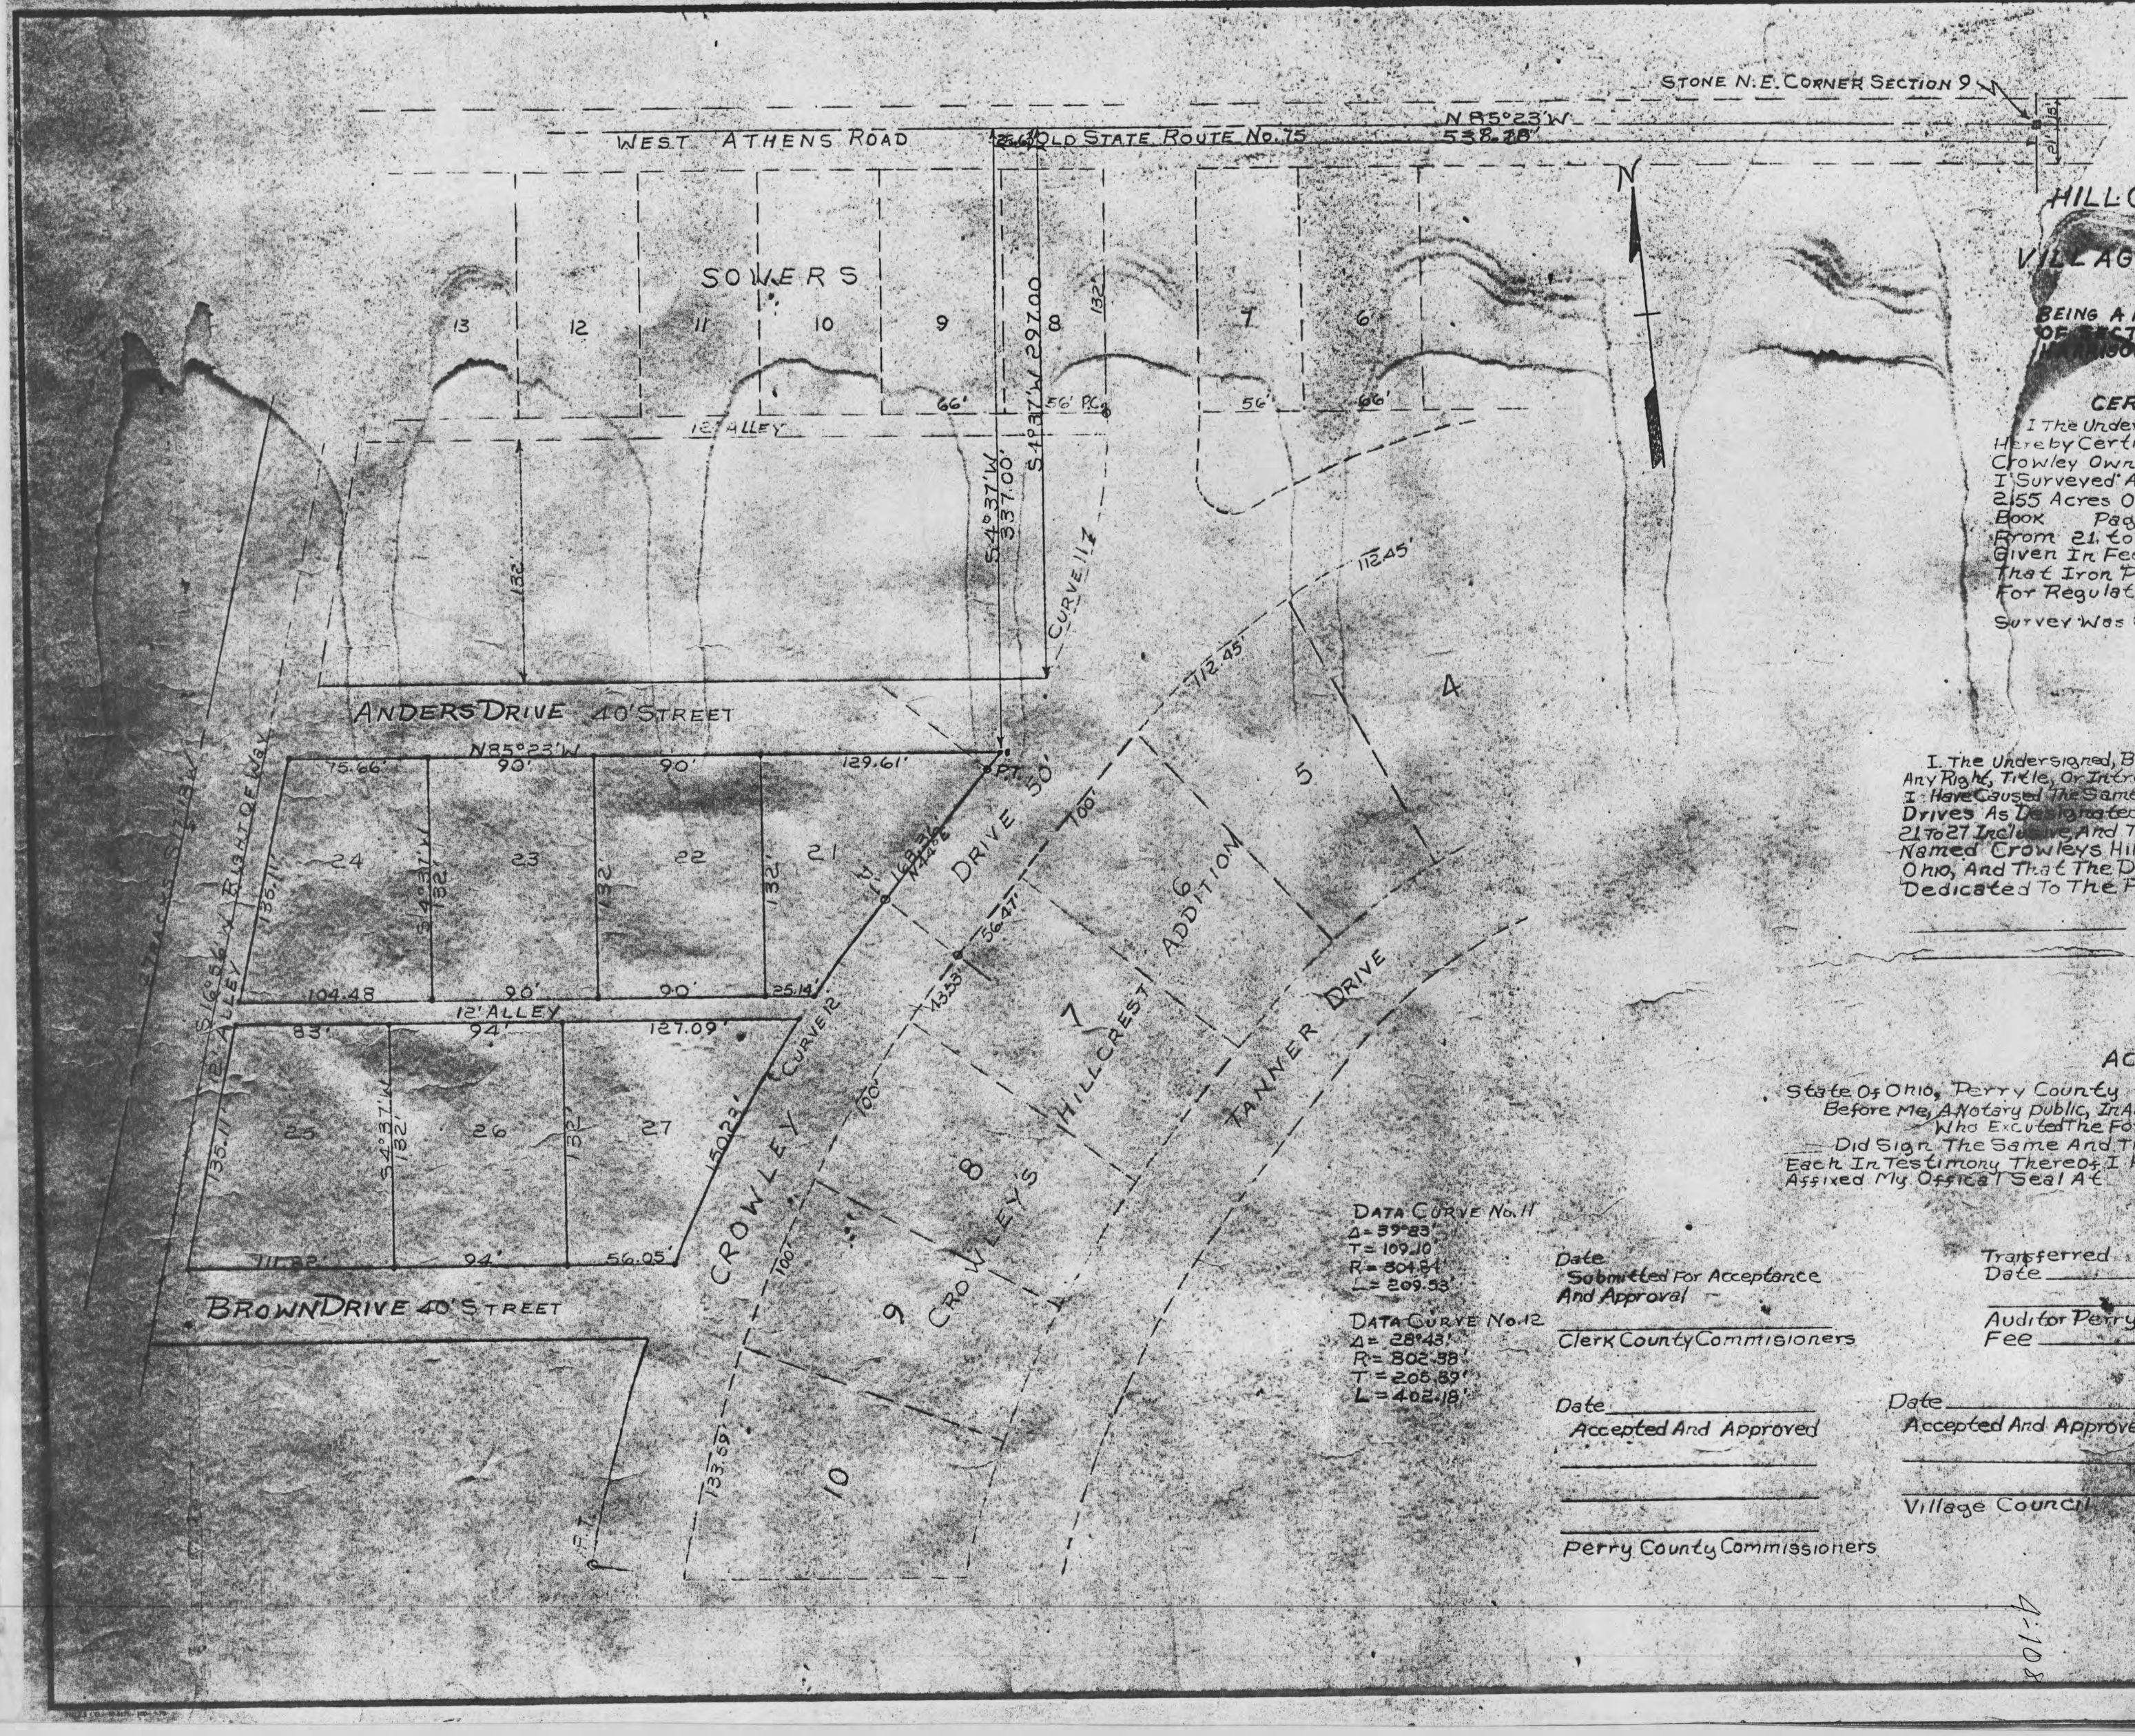
STONE N.E. CORNER SECTION 9
WEST ATHENS ROAD
OLD STATE ROUTE No. 75
N 85°23'W
538.28'
SOWERS
13
12
11
10
9
8
7
6
12' ALLEY
66'
56' P.C.
56'
66'
S 4°37'W
297.00'
S 4°37'W
337.00'
132'
CURVE 11
112.45'
112.45'
ANDERS DRIVE 40' STREET
N85°23'W
75.66'
90'
90'
129.61'
P.T.
DRIVE 50'
TANNER DRIVE
HILLCREST ADDITION
4
5
6
7
8
9
10
24
23
22
21
25
26
27
104.48
90'
90'
25.14'
12' ALLEY
83'
94'
127.09'
111.82'
94'
56.05'
CROWLEY
CROWLEY'S
CURVE 12
BROWN DRIVE 40' STREET
133.59'
P.T.
N
CROWLEYS
HILLCREST ADDITION #2
TO
VILLAGE OF ROSEVILLE, OHIO
BEING A PART OF THE N.E. QUARTER OF SECTION 9, TOWNSHIP 14, RANGE 14
CERTIFICATE OF SURVEY
I The Undersigned,
Hereby Certify That At The Request Of L.B. Crowley Owner Of The Real Estate Shown,
I Surveyed And Platted In Lots And Streets
2.155 Acres Of The Property Described In Deed,
Book Page , That Said Lots Are Numbered
From 21 to 27 Inclusive; The Dimensions Are
Given In Feet And Decimals Thereof; And
That Iron Pins Are Placed At All Lot Corners
For Regulation Of Future Surveys
Survey Was Completed July 20, 1971 By
H.L. Daniels
Reg. Surveyor
DEDICATION
I, The Undersigned, Being The Owner And The Only Party Having
Any Right, Title, Or Interest In The Real Estate Shown, Certify That
I Have Caused The Same To Be Surveyed And Platted Into Lots And
Drives As Designated, And That Said Lots Have Been Numbered
21 to 27 Inclusive, And That The Foregoing Real Estate Has Been
Named Crowleys Hillcrest Addition No. 2 To The Village Of Roseville
Ohio, And That The Drives And Thoroughfares Are Hereby
Dedicated To The Public For Use As Such
ACKNOWLEDGEMENT
State Of Ohio, Perry County
Before Me, A Notary Public, In And For Said County, Personally Appeared
Who Executed The Foregoing Instrument And Acknowledged That
Did Sign The Same And That It Was The Free Act And Deed Of
Each In Testimony Thereof, I Hereunto Subscribed My Name And
Affixed My Official Seal At Ohio This Day Of 1971
Notary Public
DATA CURVE No. 11
Δ = 39°23'
T = 109.10'
R = 801.81'
L = 209.53'
DATA CURVE No. 12
Δ = 28°43'
R = 802.38'
T = 205.83'
L = 402.18'
Date
Submitted For Acceptance
And Approval
Clerk County Commissioners
Date
Accepted And Approved
Perry County Commissioners
Transferred
Date
Auditor Perry County
Fee
Date
Accepted And Approved
Village Council
State Of Ohio, Perry County
Received For Record On The
Day Of 1971
At O'Clock
Recorded
In Book Page
Recorder
Fee
REVISIONS
1" = 40'
ALL PRINTS DATED BEFORE LATEST REVISION ARE CANCELLED AND