CENTERLINE PLAT

PER-75-26.57 PERRY COUNTY
ZANESVILLE - NEW LEXINGTON ROAD

FED. RD. DIV. NO.	STATE	PROJECT	
2	OHIO		

PER-75-26.57
MUS-75-0.00
CONTROLLED ACCESS

THIS IMPROVEMENT HAS BEEN DECLARED A CONTROLLED ACCESS HIGHWAY BY ACTION OF THE DIRECTOR OF HIGHWAYS AND RECORDED IN VOLUME 45 PAGE 345 OF THE DIRECTORS JOURNAL PURSUANT TO LAW.

15676

RECEIVED 8/1/60 AT
RECORDED AUG. 24 K 7760
PLAT BOOK 4 PAGE 111
Signed [illegible]
PERRY COUNTY RECORDER
FEE 4.00

Scale 100 200 300 400

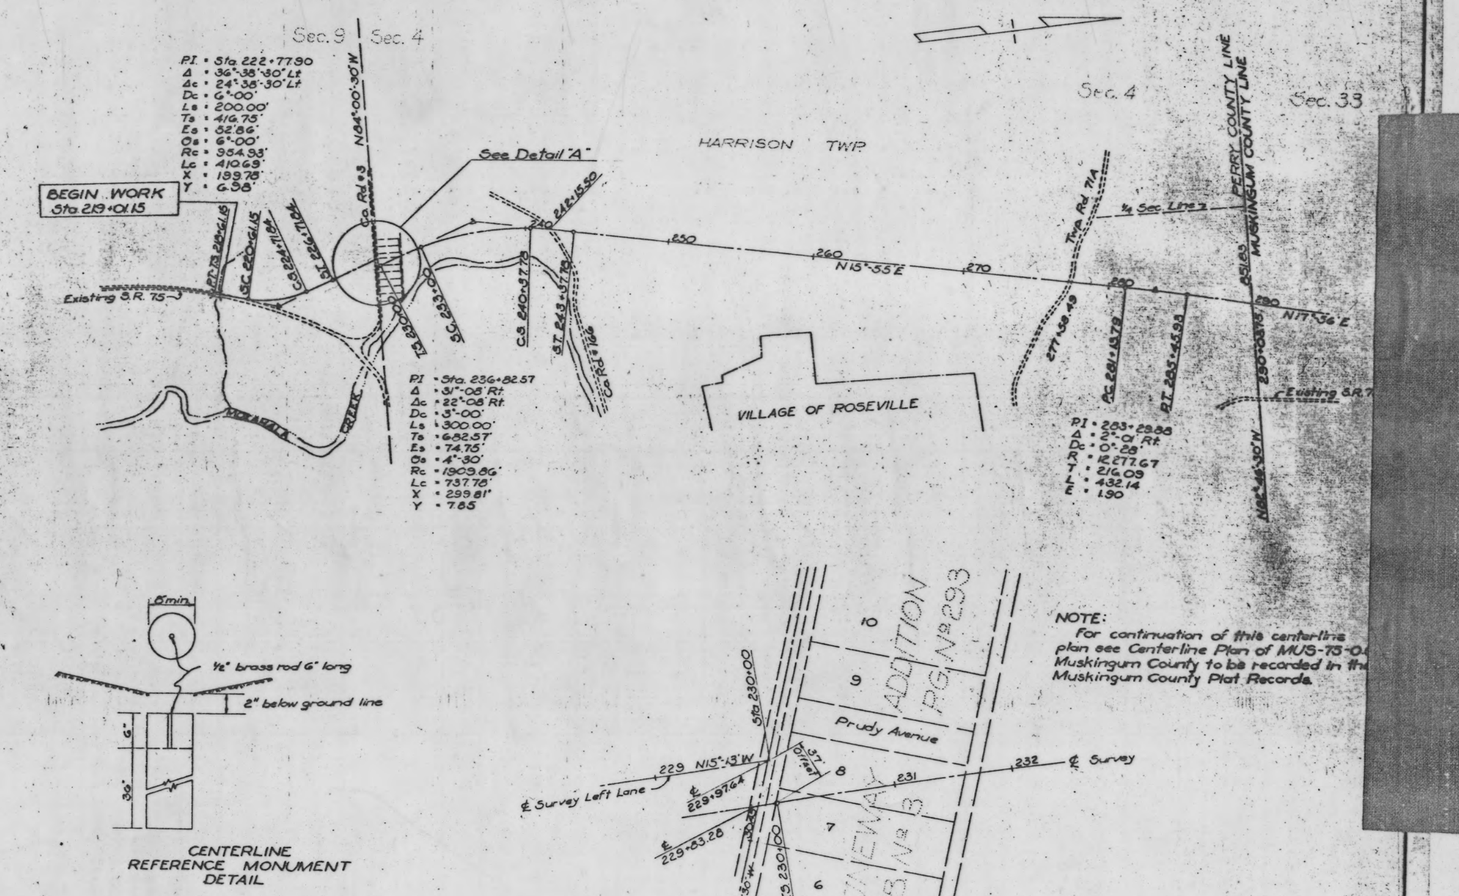

I HEREBY CERTIFY THAT THIS PLAT IS A TRUE DELINEATION OF A SURVEY MADE BY THE OHIO DEPARTMENT OF HIGHWAYS IN 1960.

[illegible] DATE 7-25-60
RESIDENT, DIVISION DEPUTY, DIRECTOR

THIS INSTRUMENT WAS PREPARED BY ARTHUR T. HANDEL & ASSOCIATES CONSULTING ENGINEERS, NEWARK, OHO
[illegible] 7-24-1959
REG. SURV. No. 2349

CENTERLINE REFERENCE MONUMENT DETAIL

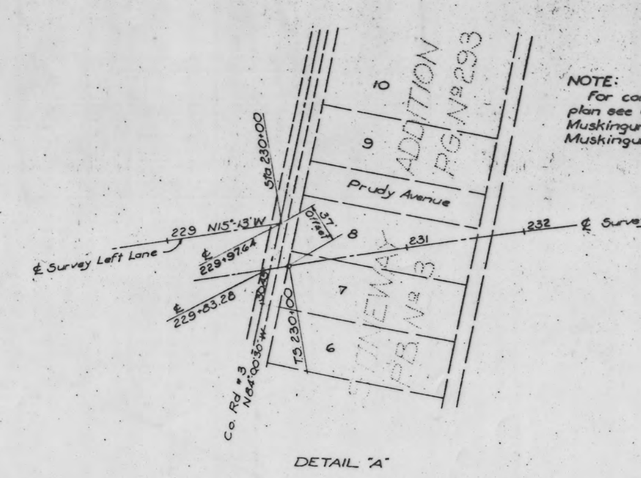

DETAIL "A"

NOTE:
For continuation of this centerline plan see Centerline Plan of MUS-75-0.00 Muskingum County to be recorded in the Muskingum County Plat Records.

LOCATION OF CENTERLINE REFERENCE MONUMENTS	
Station	Location
226+71.94 & T.	℄ of Survey
230+00 & B.	"
243+97.16 & T.	"
250+00	"
260+00	"
270+00	"
280+00	"
290+00	"
300+00	"
310+00	"
320+00	"
261+73.18 BC	"
263+53.33 PT	"
290+03.75	"

4-111

267-8

4-111