4-129

212-B 4-129

Received June 7, 1962 Time 11:26 A.M.
Recorded June 7, 1962
Plat Book 4 Page 129
Signed James D. O'Hare Recorder, Perry County, Ohio
Fee 2.50 Paid

This Instrument Prepared by the Ohio Department of Highways under the supervision of Harry P. Brannon, P.E. 18394.
Signed: Harry P. Brannon
Registered Surveyor No. 2694
Resident Division Deputy Director
Date: 6-5-62

LOCATION PLAN

PER.~13~34.98, 39.51 PERRY COUNTY
NEWARK ~ NEW LEXINGTON ROAD

400 200 0 400
Scale in Feet

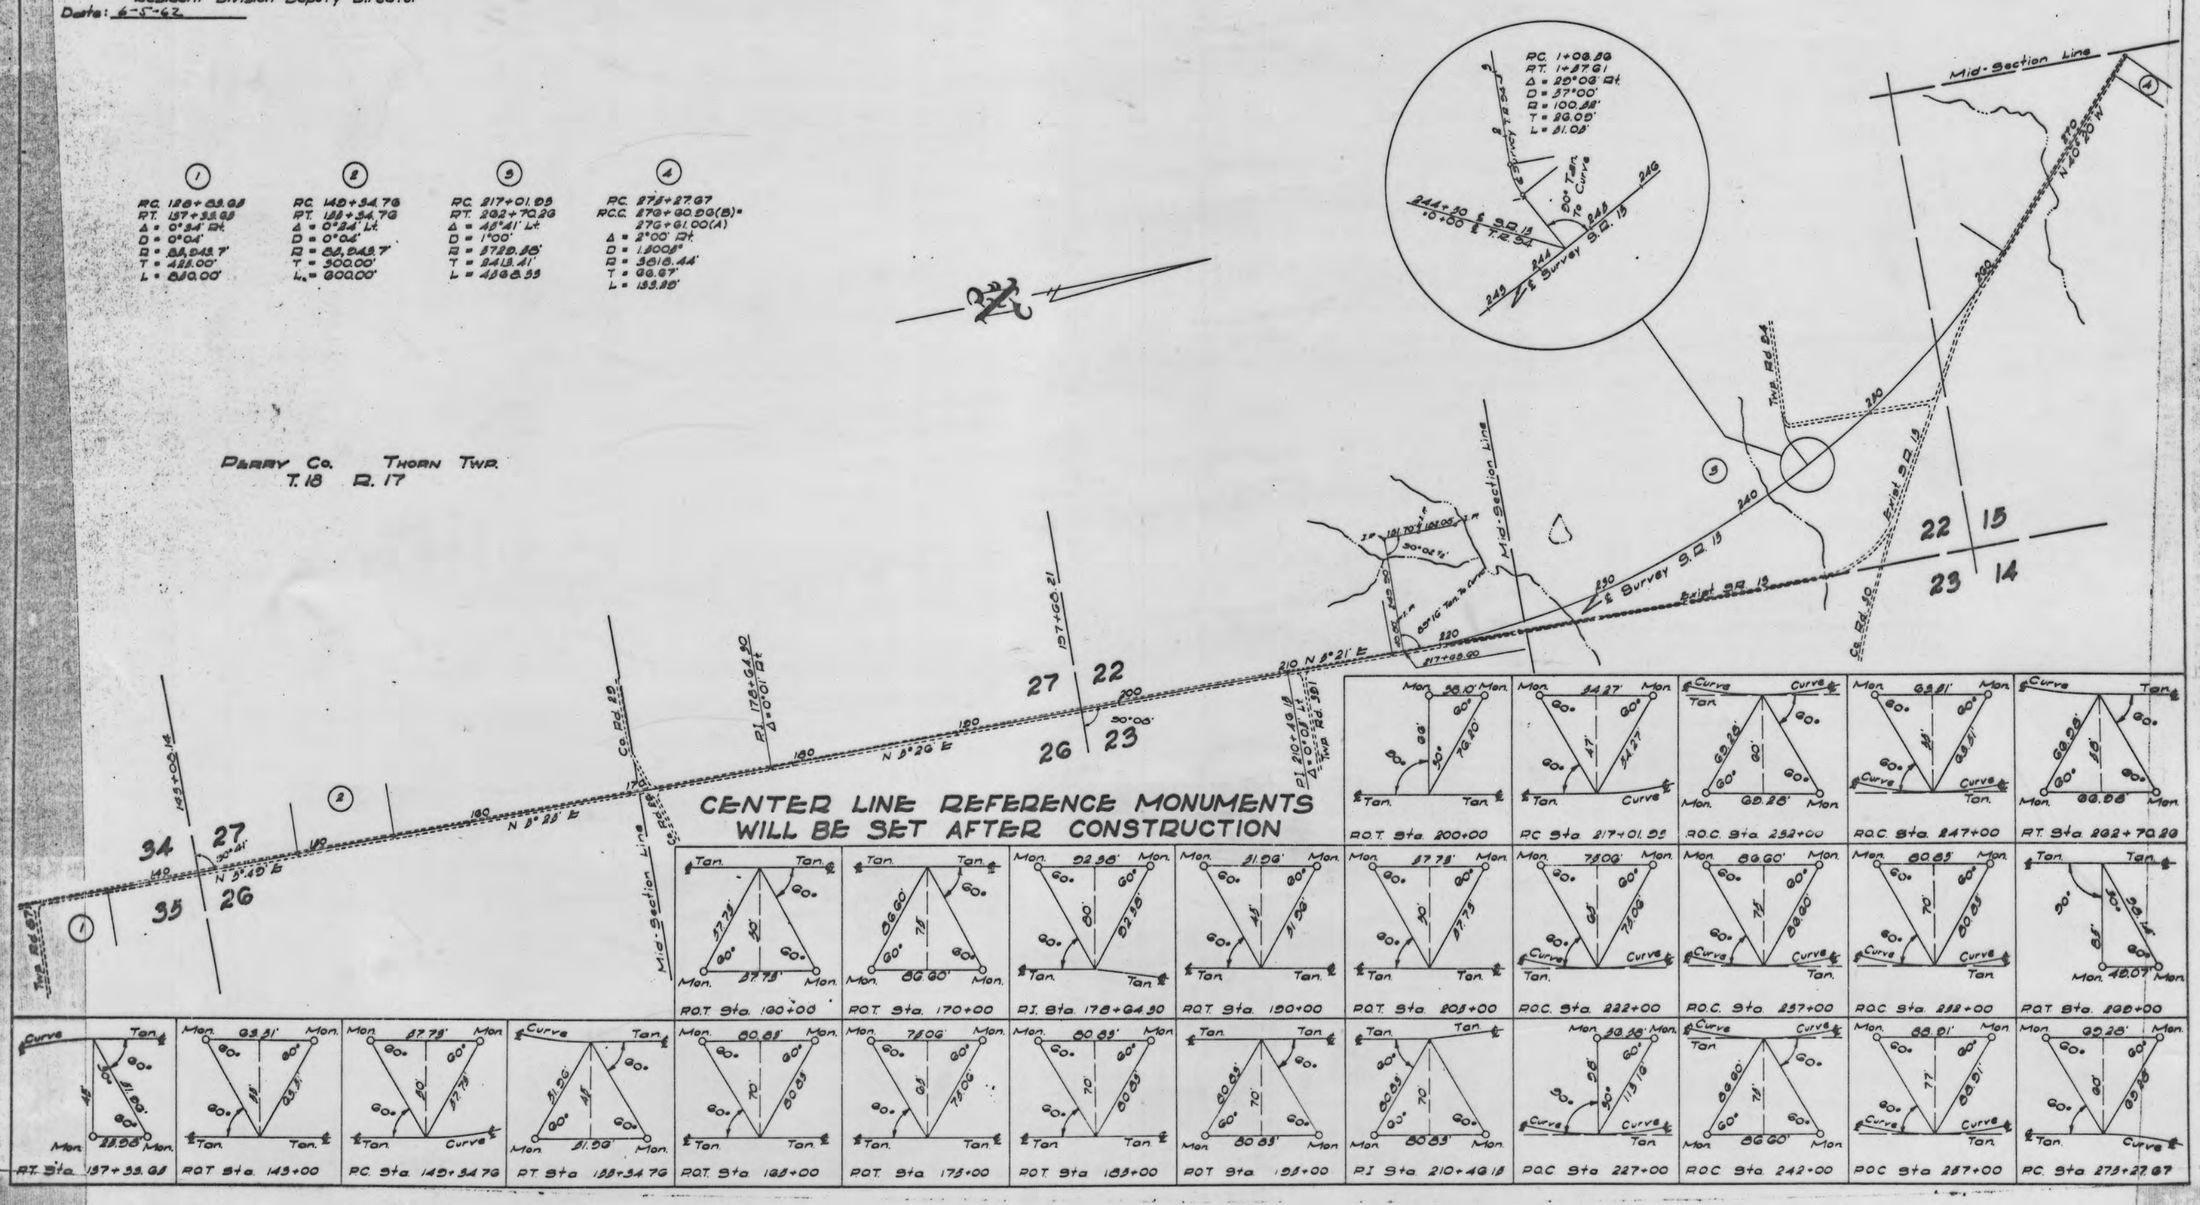
CENTER LINE REFERENCE MONUMENTS WILL BE SET AFTER CONSTRUCTION
Perry Co. Thorn Twp.
T. 18 R. 17
Mid-Section Line
Twp. Rd. 84
Co. Rd. 22
Twp. Rd. 83
Survey S.R. 13
Relocated S.R. 13
Mid-Section Line
Twp. Rd. 84
Co. Rd. 30
Relocated S.R. 13
Survey S.R. 13
Mid-Section Line
Twp. Rd. 83
Co. Rd. 22
Mid-Section Line
Twp. Rd. 83
Survey S.R. 13