FOURTH SUB-DIVISION OF SNUG HARBOR BUCKEYE LAKE

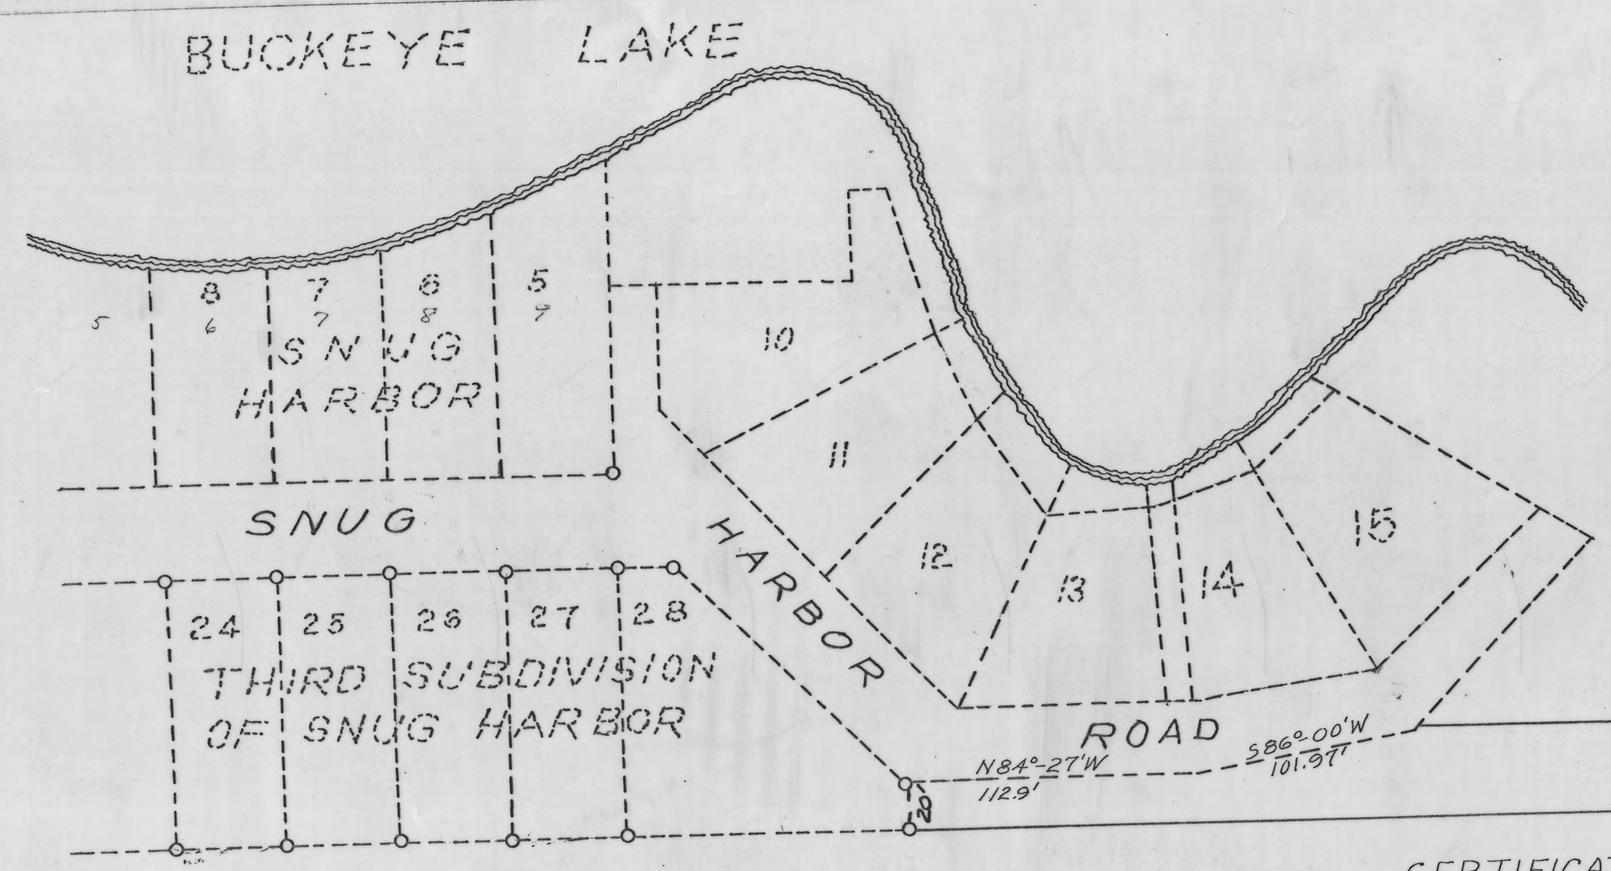

DESCRIPTION OF PLAT

Being a part of Section 6, Tp18-Rg17, Thorn Township, Perry County, Ohio, and being further described as follows:
Beginning at an Iron Pin which marks the Southeast Corner of Lot No. 28 in the THIRD SUB-DIVISION of SNUG HARBOR; thence N90°-00'E, 558 feet to an Iron Pin at the Northwest corner of Lot No. 29; thence S0°00'E, 120 feet; thence S90°00'E, 300 feet; thence N0°-00'E, 160 feet; thence N90°-00'W, 630 feet; thence S86°-00'W, 101.97 feet; thence N84°-27'W, 112.9 feet; thence S0°-00'W, 20 feet to the place of beginning and containing 1.51 Acres more or less.

We, the undersigned, owners of the described premises, hereby signify that the Survey and Plat were executed by our order, and we hereby dedicate the Streets and Alleys to Public use forever.

Witness:
Alton M. Scarborough
W.A. Hite Jr.

Owner:
Philip E. Roberts
Margaret L. Roberts

STATE OF OHIO, COUNTY OF Perry, be it remembered that on this 11th day of May 1962, before me a Notary Public, in and for said county, appeared the above signed owners who then and there acknowledged the signing of this Plat. In testimony whereof I have set my hand and seal the day and year aforesaid.

W.A. Hite Jr.
Notary Public
STATE OF OHIO
My Commission Expires
3-14-64

CERTIFICATE OF ENGINEER

I hereby certify the Plat as here shown to be Correct as surveyed by me.

James T. Davidson
Registered Surveyor #3283

This Plat accepted this 12th day of June 1962.
PERRY COUNTY BOARD OF COMMISSIONERS
A.K. Wilson
Ralph Gordon
Leo T. Green

Transferred on Tax Duplicate this 13 day of June 1962.
Clinton S. Watts
County Auditor, Perry County.

This Plat received for record at 10:00 o'clock A.M. this 19th day of June 1962.
Recorded this 19th day of June 1962, on Page 133, Plat Book 4, Perry County, Ohio.
James D. O'Hare
James D. O'Hare
Perry County Recorder

Fee $5.00.

Recording No. 20259

Prepared for Record by-James T. Davidson.

N

Scale – 1 inch = 50 feet
o - Iron Pins