166

223-B 4-166

Recived Feb. 9, 1970 Time 10:52 A.M.
Recorded Feb. 9, 1970
Plat Book 4 Page 166
Signed James D. O'Hare Recorder Perry Co.
Fee 122.00 AT Paid

42102

This improvment has been declared a Limited Access Highway from station 5+18.50 to station 323+10 by action of The Director of Highways and Recorded in Volume 50, Page 1105 of The Directors Journal pursuant to law.

LOCATION PLAN
PER-13-0.00 PERRY COUNTY
NEW LEXINGTON-ATHENS ROAD

400 0 400 800
Scale in Feet

LIMITED ACCESS
MONROE TWP. SECS 15, 10 & 9 T-12 R-14

FED. RD. DIVISION	STATE	PROJECT	
2	OHIO		

Note:
This instrument was Prepared by The Ohio Dept. of Highways Under the Supervision of
Signed William R. Pickle Date 2/2/70
Registered Surveyor No. S-3982
Signed Paul E. Dean Date 2/2/70
Resident Division Deputy Director

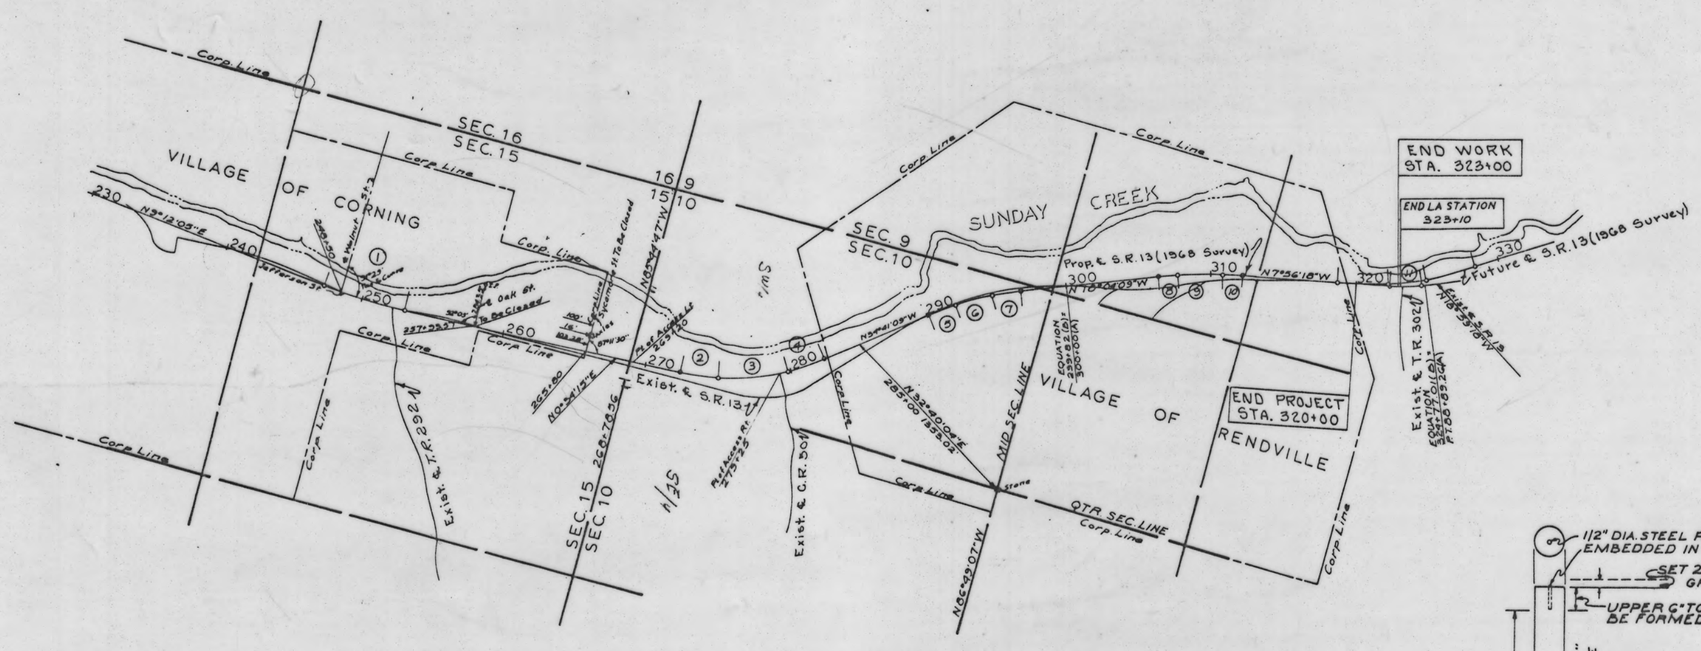
Corp. Line
SEC. 16
SEC. 15
VILLAGE OF CORNING
SEC. 9
SEC. 10
SUNDAY CREEK
VILLAGE OF RENDVILLE
END WORK STA. 323+00
END LA STATION 323+10
END PROJECT STA. 320+00
Prop. & S.R. 13 (1968 Survey)
Future & S.R. 13 (1968 Survey)
Exist. & S.R. 13
Exist. & T.R. 302
Exist. & T.R. 229
Exist. & C.R. 30
MID. SEC. LINE
QTR. SEC. LINE
N 16°49'07" W
N 9°12'05" E
N 7°56'18" W
N 13°41'10" W
N 32°40'04" E
285+00 1935.05'
EQUATION 239+62.01 = 300+00.00 (AHD)
EQUATION 301+00.00 (B) = 302+09.24 (A)
S 1°16'55" E
S 1°16'55" E
N 16°49'07" W
N 16°49'07" W
N 16°49'07" W