CROWLEY'S FIRST ADDITION
TO THE VILLAGE OF
ROSEVILLE OHIO

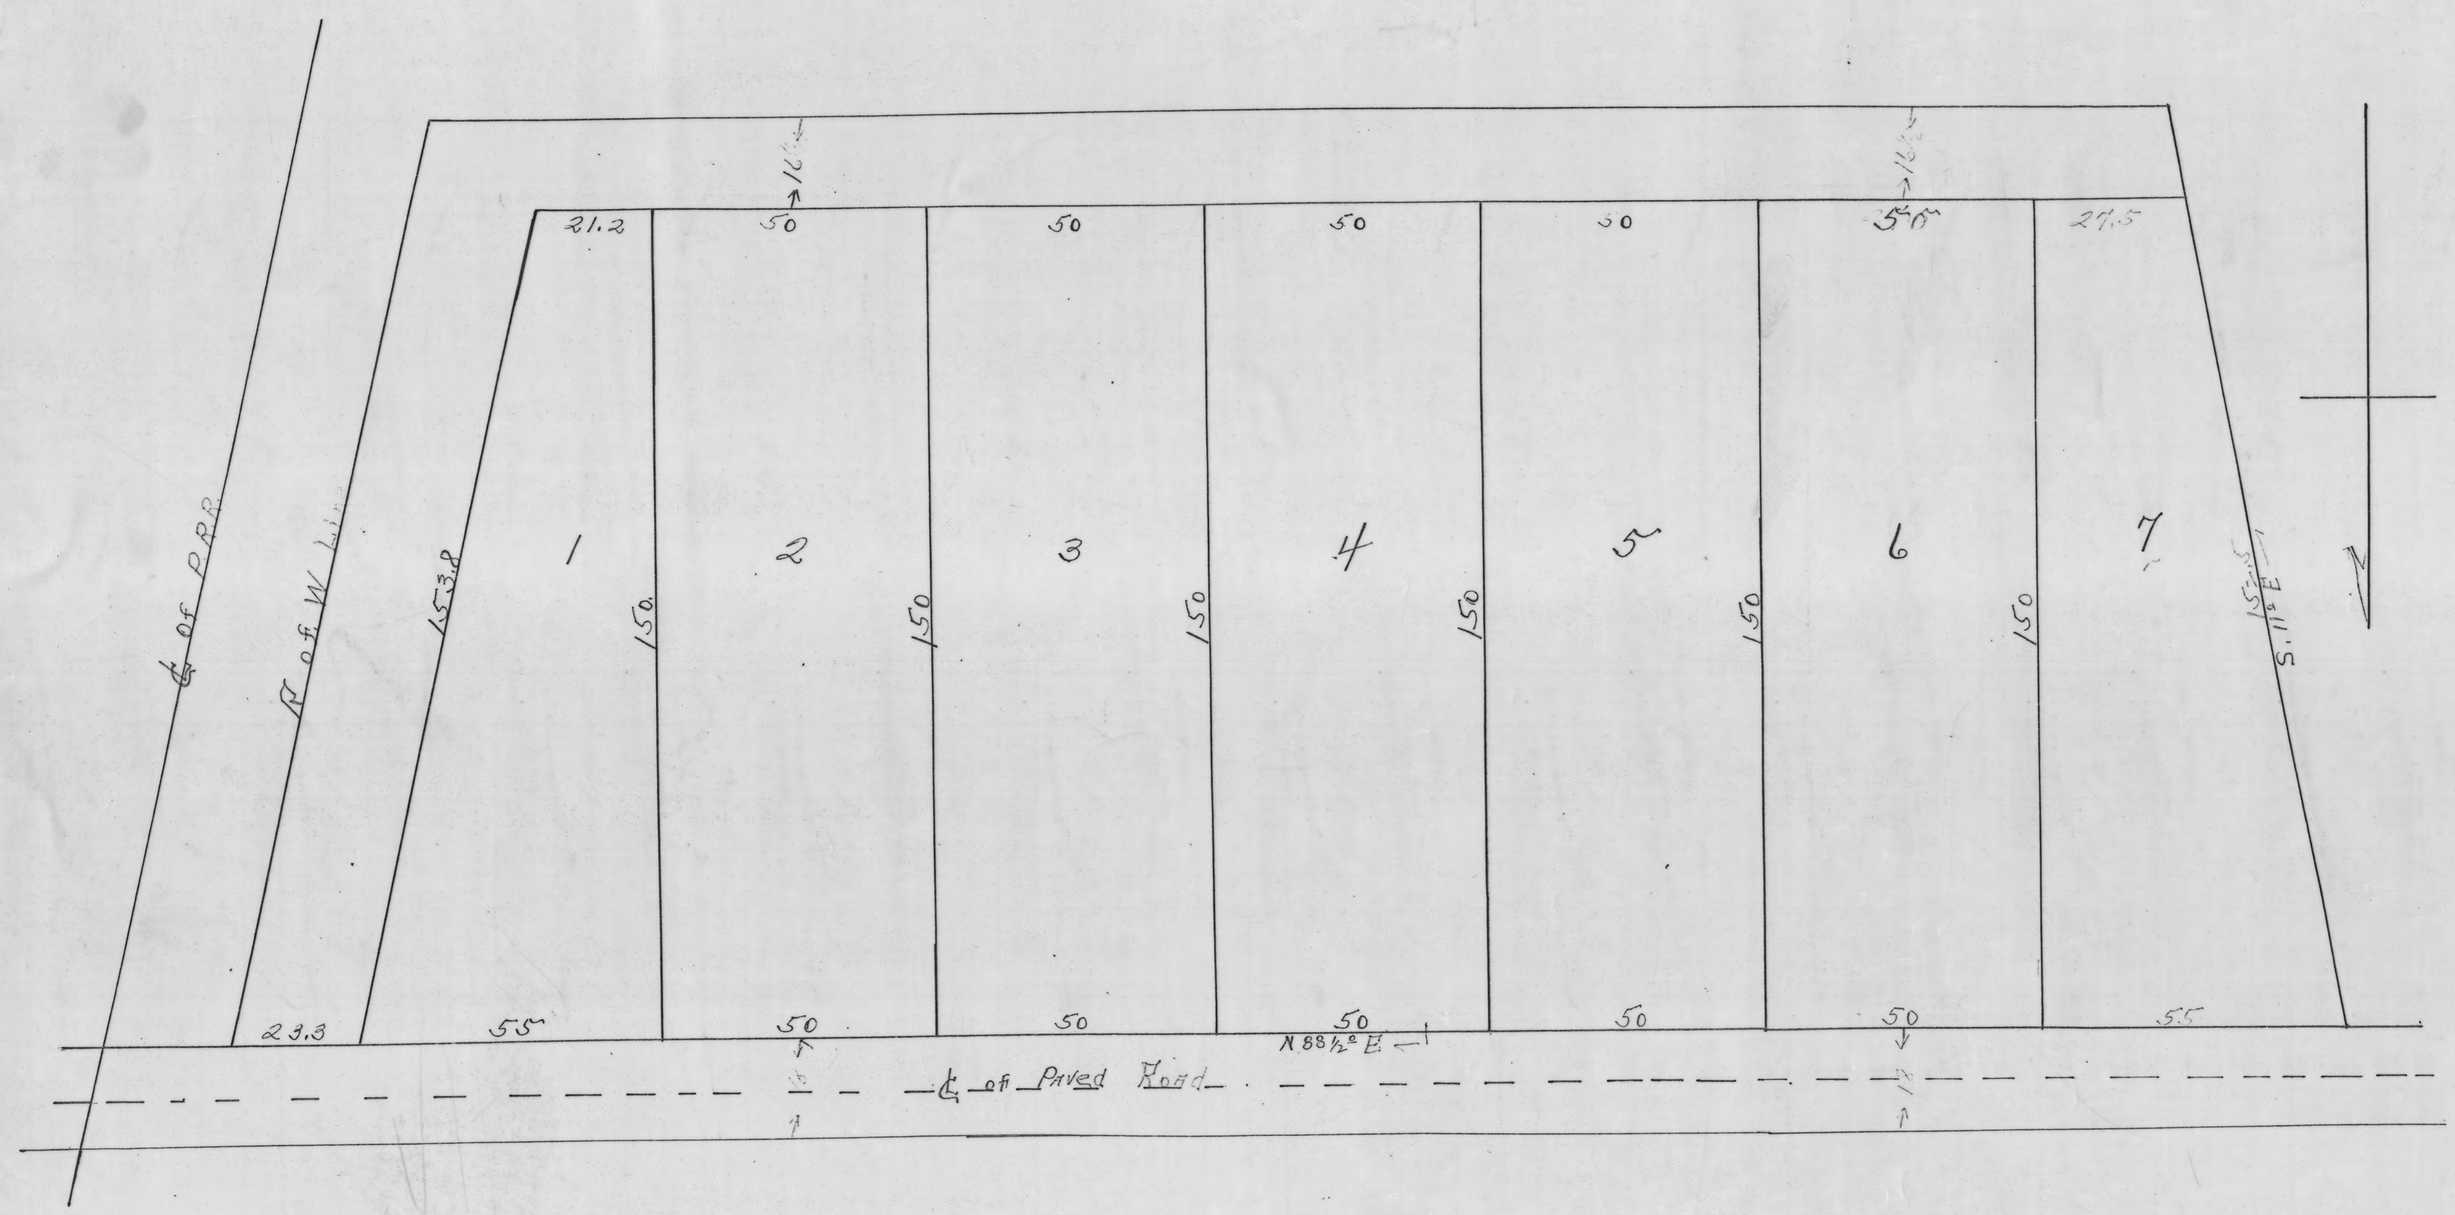

We the undersigned, hereby certify that we, are the owners in fee simple of the property shown on this plat, that said plat was made at our request and we do hereby acknowledge the same to be our free act and deed.

W R Crowley
Emma Crowley

State of Ohio County of Muskingum SS.
Before me a notary public in and for said County, personally came W R Crowley & Emma Crowley did acknowledge the signing of the foregoing instrument and that the same is their own free will and deed.
In testimony whereof, I have hereunto set my hand and notarial seal this 16th day of August 1922.

Elmer Perrott
Notary Public (Seal)

I, the undersigned hereby certify that at the instance of W R Crowley and Emma Crowley the owners of the tract shown herewith, I have laid out the tract into lots as shown, same being in the North-east Qr. of Sec 9 Tp 14, Range 14, Harrison township Perry County Ohio. Distances are shown in feet and fractions thereof, I hereby certify that the plat herewith is correct, and truly represents the lots as laid out by me.

J. O. R. Fisher
Surveyor

Scale 1" = 20'

Transferred Aug 16-1922.
J W Quinn
County Auditor

Received for record August 16 1922. $3.00 Fee paid
Recorded August 18-1922.
O Young
County Recorder

4-20