4-30

175-A

4-30

# VAN. ATTA
## FIRST Addition
## To New Lexington

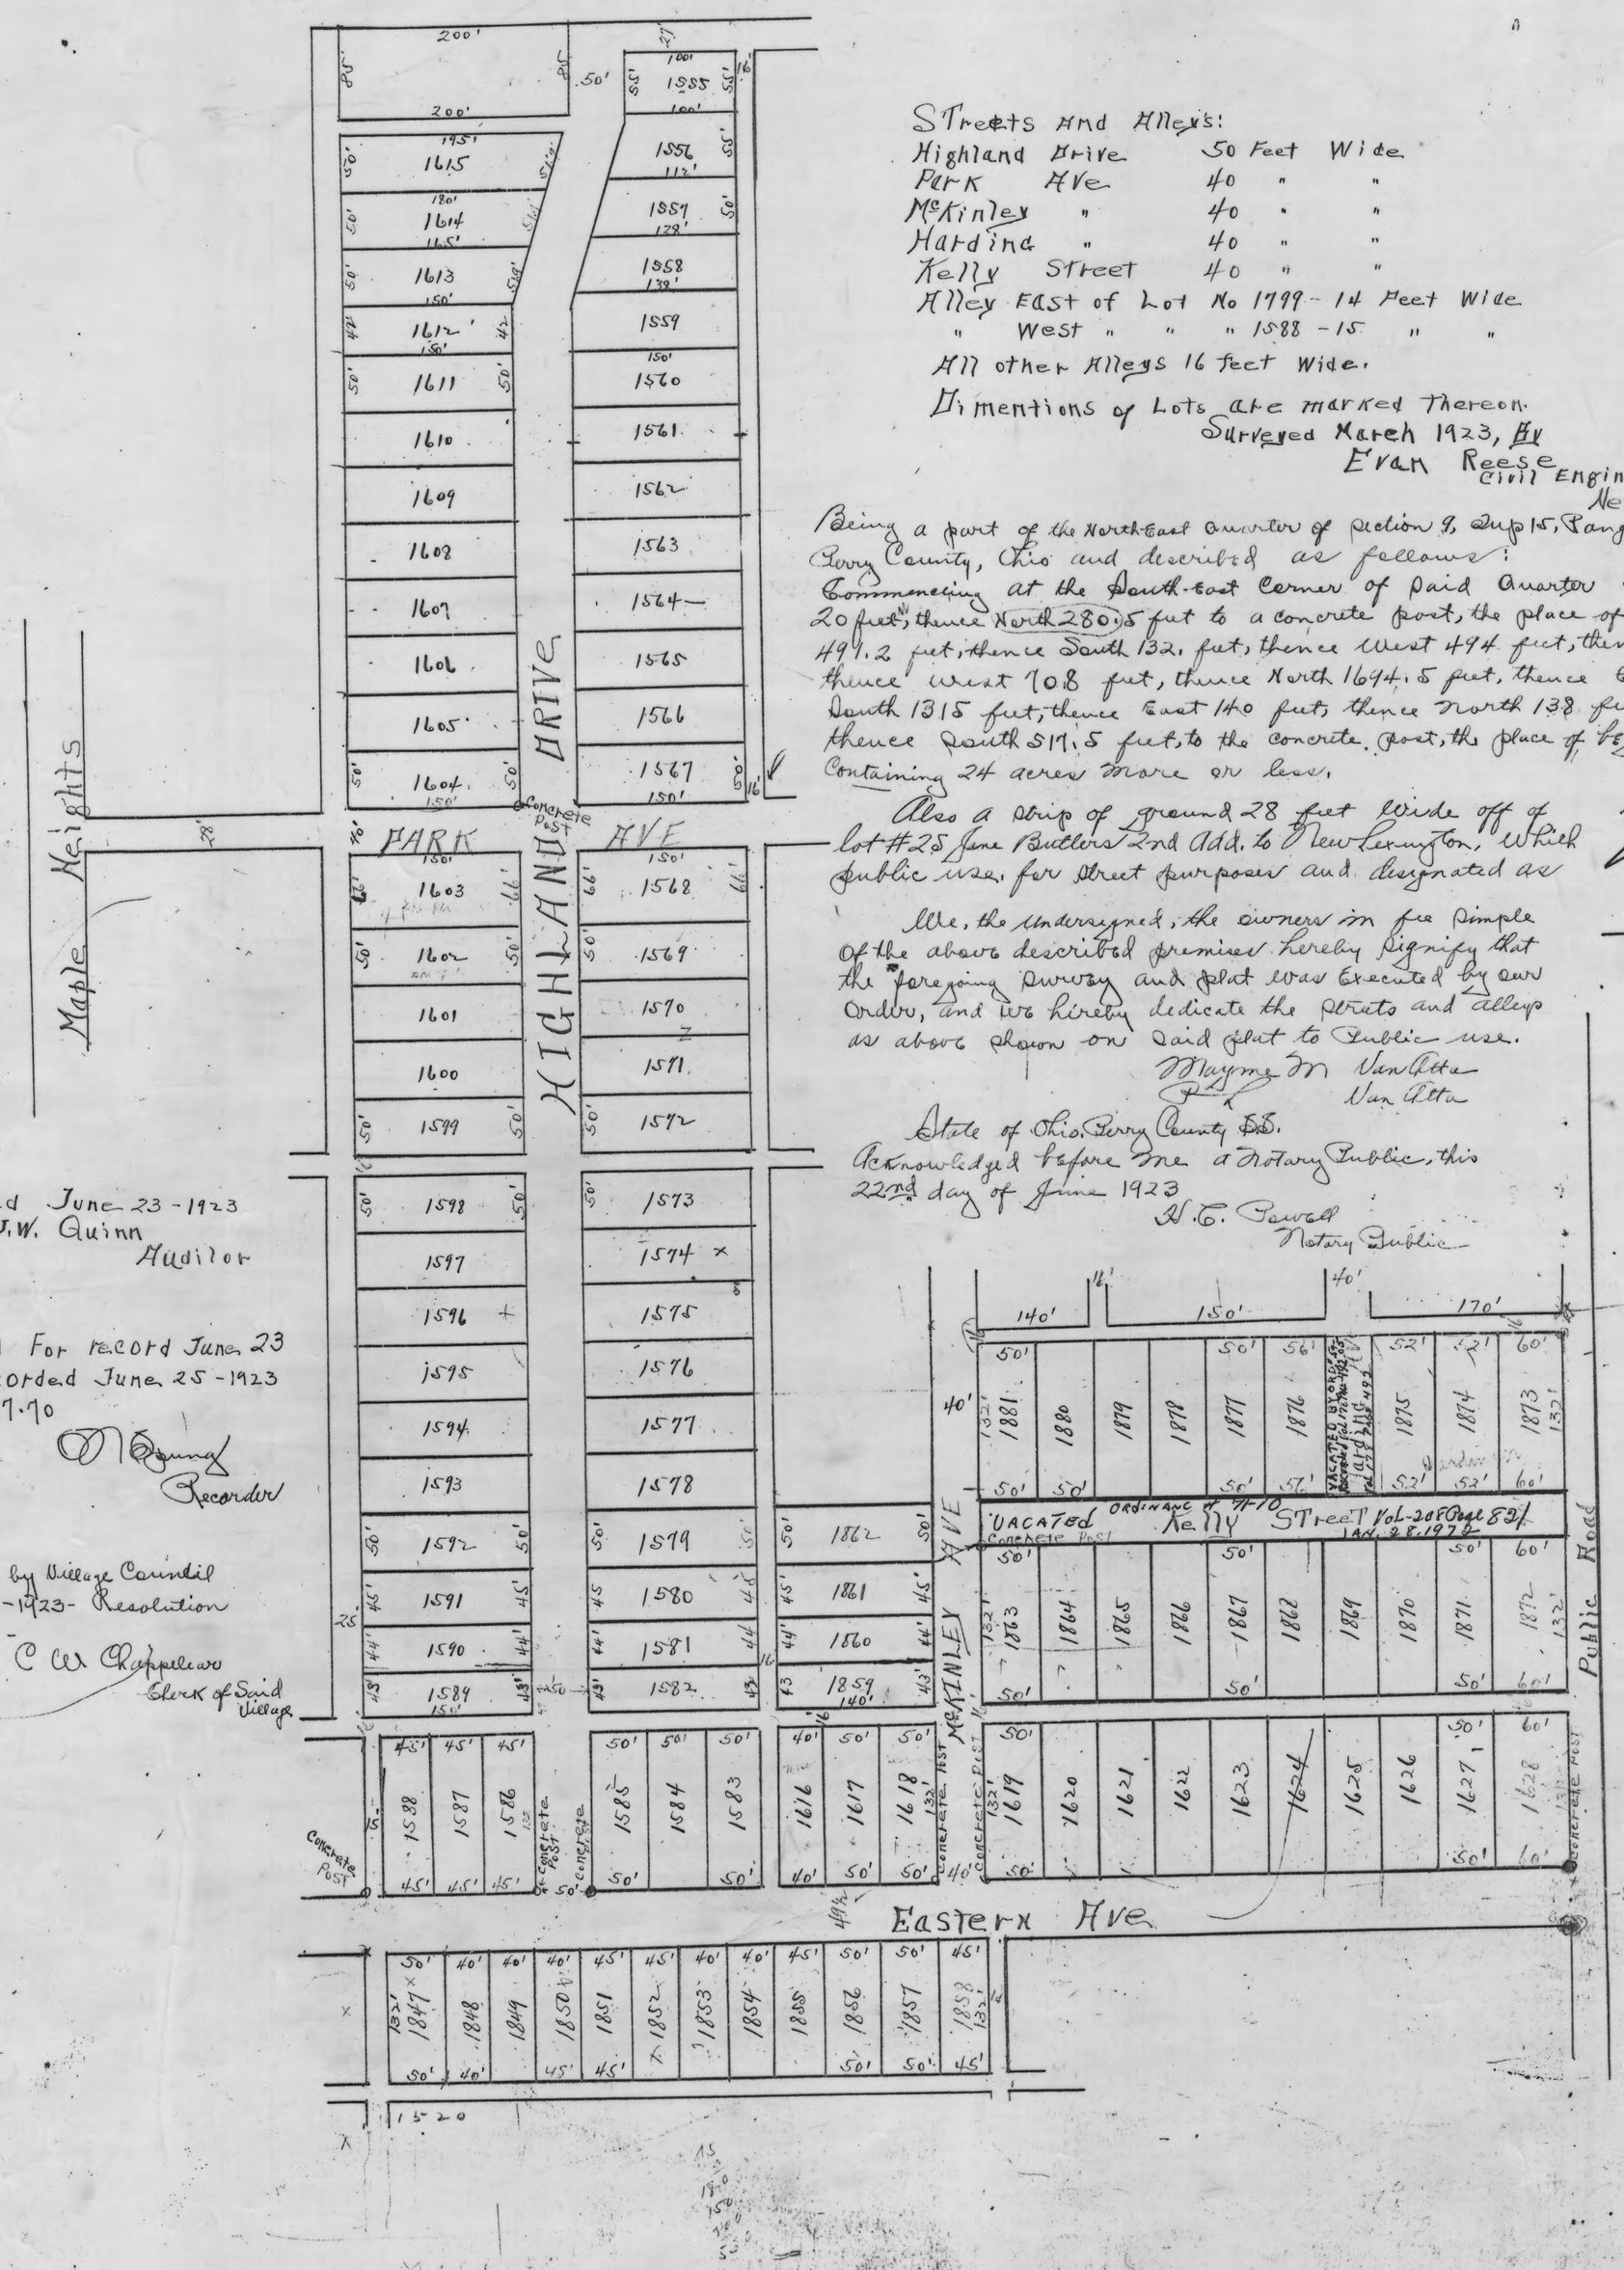


Streets And Alleys:
Highland Drive 50 Feet Wide
Park Ave. 40 " "
McKinley " 40 " "
Harding " 40 " "
Kelly Street 40 " "
Alley East of Lot No 1799 - 14 Feet Wide
" West " " " 1588 - 15 " "
All other Alleys 16 feet Wide.
Dimentions of Lots are marked thereon.
Surveyed March 1923, By
Evan Reese
Civil Engineer
New Lexington, Ohio.

Being a part of the North-East Quarter of Section 9, Twp 15, Range 15, Pike Twp., Perry County, Ohio and described as follows:
Commencing at the South-East Corner of Said Quarter Section thence North 20 feet, thence North 280.5 feet to a concrete post, the place of beginning, thence West 494.2 feet, thence South 132. feet, thence West 494 feet, thence North 132 feet, thence West 708 feet, thence North 1694.5 feet, thence East 366 feet, thence South 1315 feet, thence East 140 feet, thence North 138 feet, thence East 550 feet thence South 517.5 feet, to the concrete post, the place of beginning, Containing 24 acres more or less.

Also a strip of ground 28 feet wide off of lot #25 Jane Butlers 2nd Add. to New Lexington, which the North side of is hereby dedicated to Public use, for Street purposes and designated as Park Ave Extension

We, the undersigned, the owners in fee simple of the above described premises hereby signify that the foregoing survey and plat was executed by our order, and we hereby dedicate the streets and alleys as above shown on said plat to Public use.
Wayne M Van Atta
Van Atta

State of Ohio, Perry County SS.
Acknowledged before me a Notary Public, this 22nd day of June 1923
N. C. Powell
Notary Public

Transferred June 23 - 1923
J.W. Quinn
Auditor

Received For record June 23 1923 Recorded June 25 - 1923
Fee $7.70
Recorder

Accepted by Village Council June 11 - 1923 - Resolution No 214 -
C. W. Chappelear
Clerk of Said Village

4-30

4-30