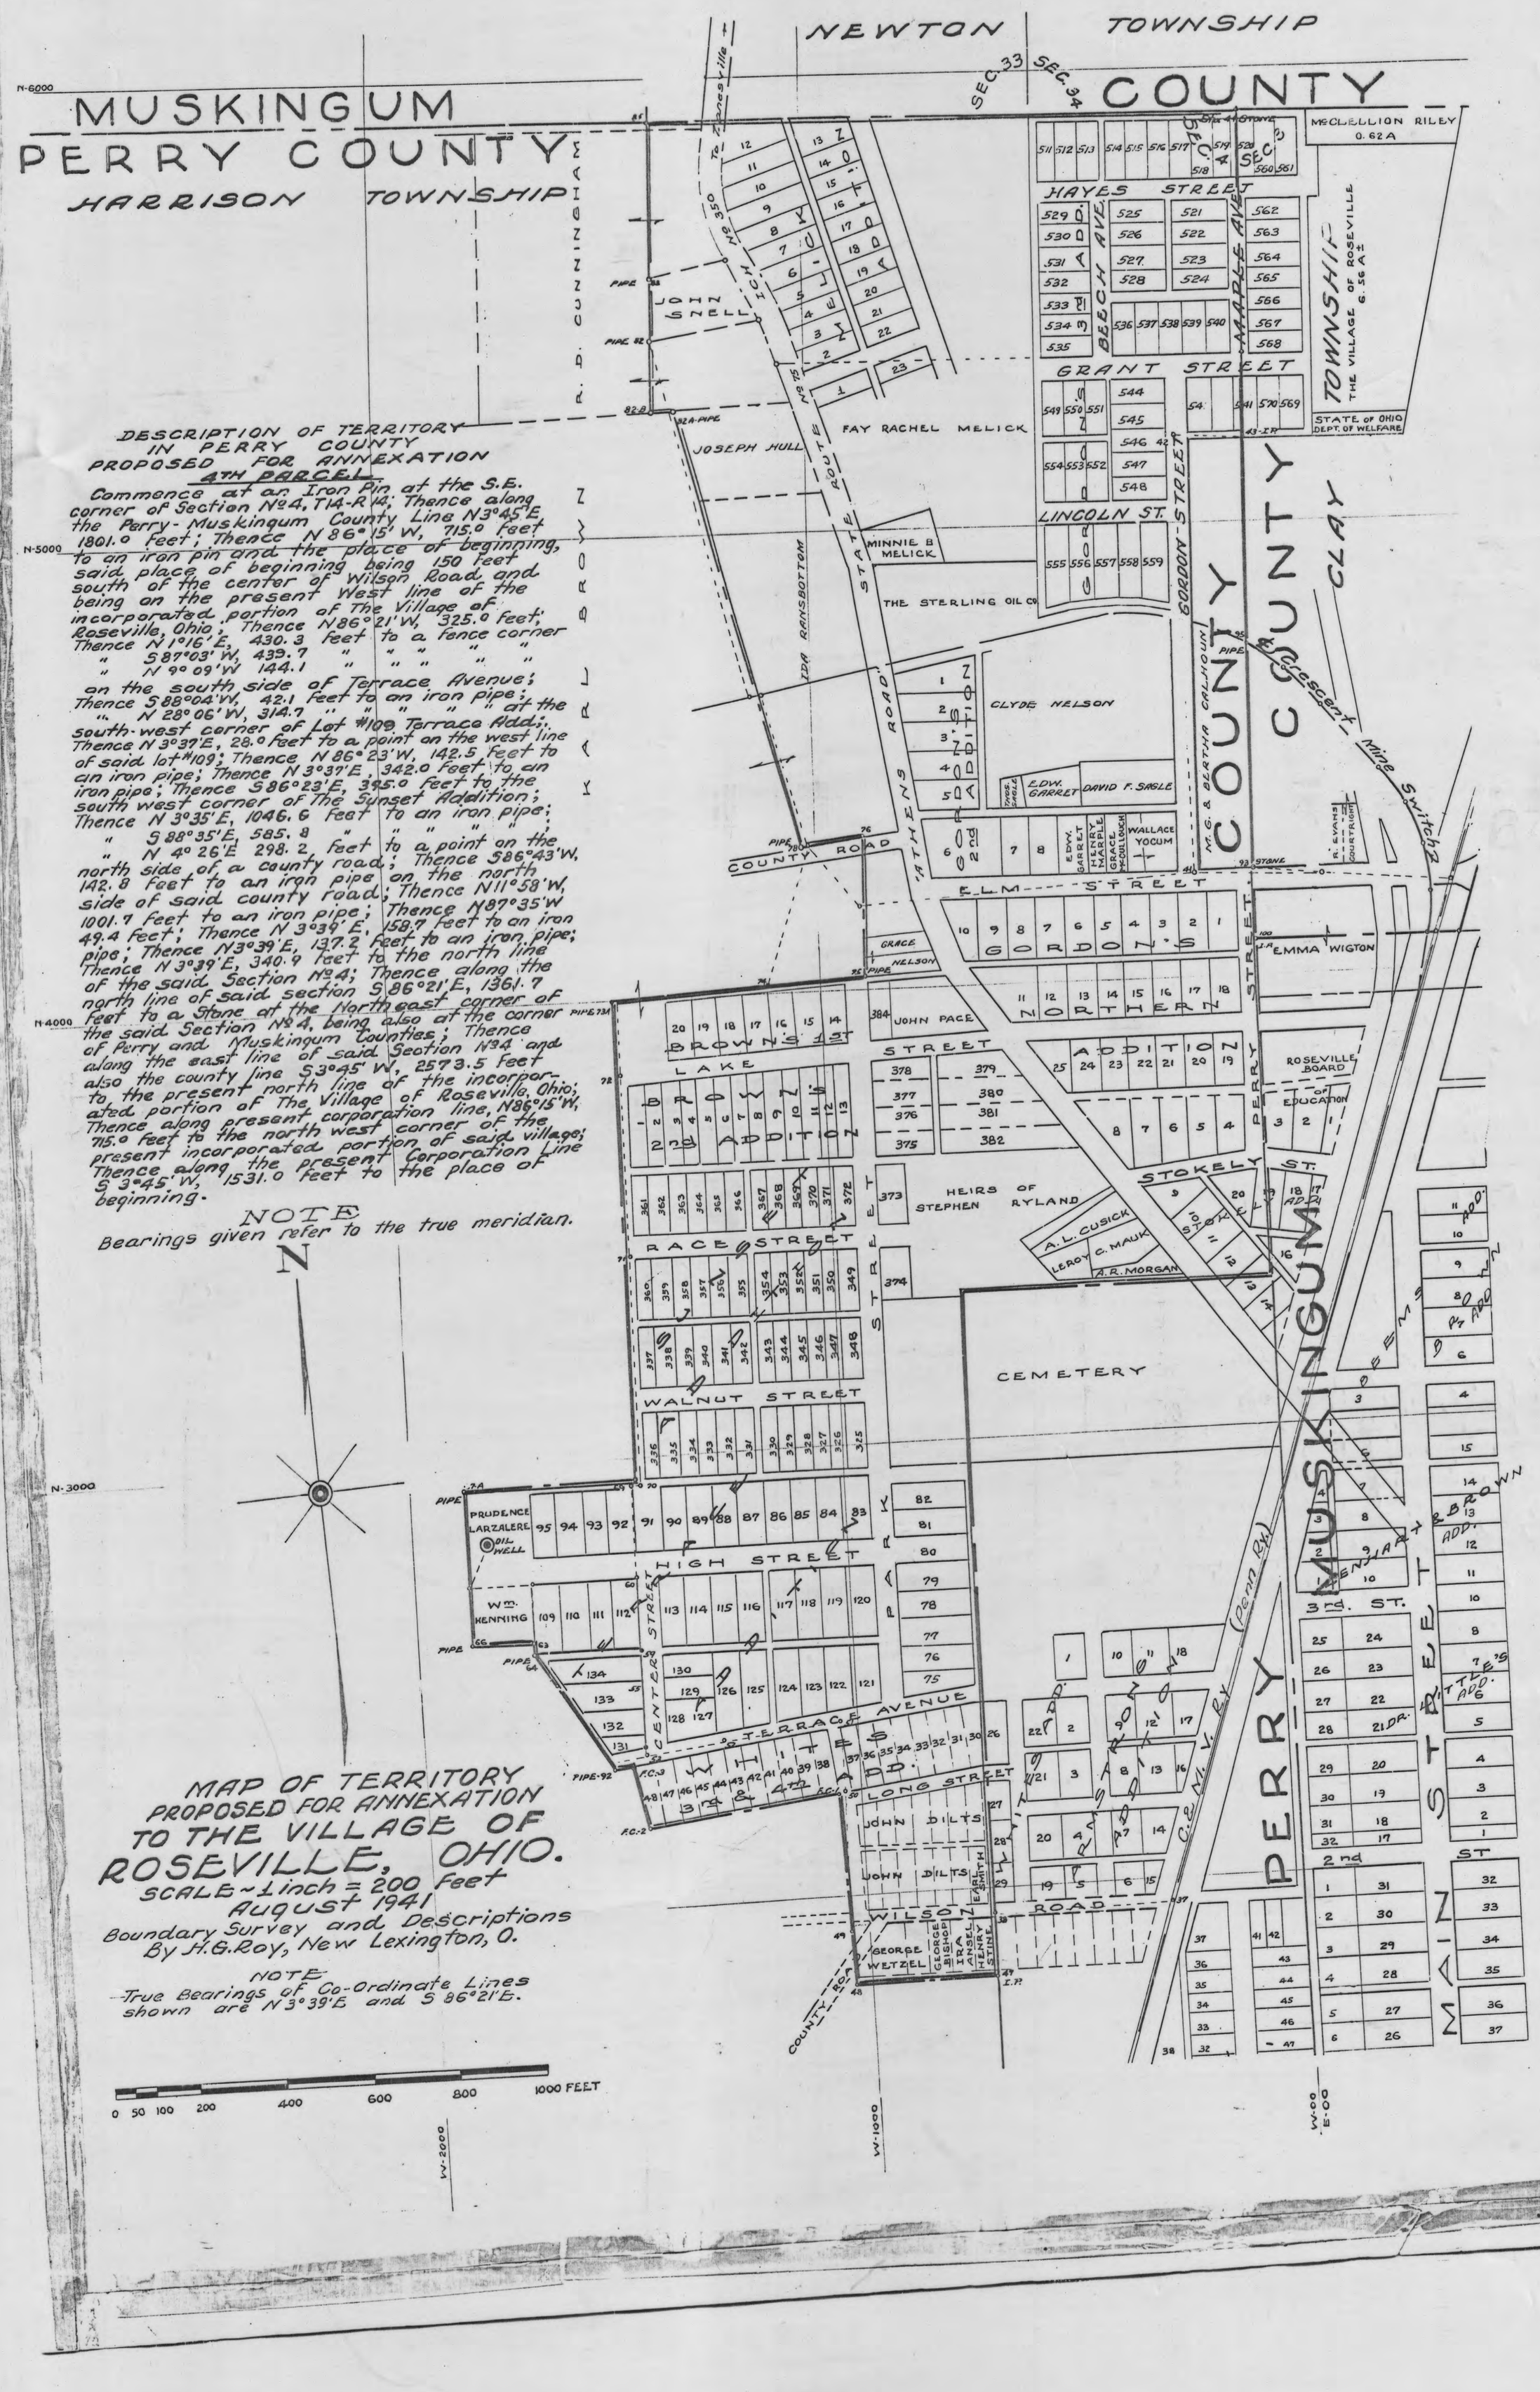

DESCRIPTION OF TERRITORY IN PERRY COUNTY PROPOSED FOR ANNEXATION

4TH PARCEL

Commence at an Iron Pin at the S.E. corner of Section №4, T14-R14; Thence along the Perry-Muskingum County Line N3°45'E 1801.0 feet; Thence N86°15'W, 715.0 feet to an iron pin and the place of beginning, said place of beginning being 150 feet south of the center of Wilson Road and being on the present West line of the incorporated portion of The Village of Roseville, Ohio; Thence N86°21'W, 325.0 feet; Thence N1°16'E, 430.3 feet to a fence corner
" S87°03'W, 439.7 " " " " "
" N9°09'W 144.1 " " " " "
on the south side of Terrace Avenue; Thence S88°04'W, 42.1 feet to an iron pipe;
" N28°06'W, 314.7 " " " " " at the south-west corner of Lot #109 Terrace Add.; Thence N3°37'E, 28.0 feet to a point on the west line of said lot #109; Thence N86°23'W, 142.5 feet to an iron pipe; Thence N3°37'E, 342.0 feet to an iron pipe; Thence S86°23'E, 395.0 feet to the south west corner of The Sunset Addition; Thence N3°35'E, 1046.6 feet to an iron pipe;
" S88°35'E, 585.8 " " " " "
" N4°26'E 298.2 feet to a point on the north side of a county road; Thence S86°43'W, 142.8 feet to an iron pipe on the north side of said county road; Thence N11°58'W, 1001.7 feet to an iron pipe; Thence N87°35'W 49.4 feet; Thence N3°39'E, 158.7 feet to an iron pipe; Thence N3°39'E, 137.2 feet to an iron pipe; Thence N3°39'E, 340.9 feet to the north line of the said Section №4; Thence along the north line of said section S86°21'E, 1361.7 feet to a Stone at the Northeast corner of the said Section №4, being also at the corner of Perry and Muskingum Counties; Thence along the east line of said Section №34 and also the county line S3°45'W, 2573.5 feet to the present north line of the incorporated portion of The Village of Roseville, Ohio; Thence along present corporation line, N86°15'W, 715.0 feet to the north west corner of the present incorporated portion of said village; Thence along the present Corporation Line S3°45'W, 1531.0 feet to the place of beginning.

NOTE
Bearings given refer to the true meridian.

N

MAP OF TERRITORY PROPOSED FOR ANNEXATION TO THE VILLAGE OF ROSEVILLE, OHIO.

SCALE ~ 1 inch = 200 feet
August 1941
Boundary Survey and Descriptions
By H. G. Roy, New Lexington, O.

NOTE
True Bearings of Co-Ordinate Lines shown are N3°39'E and S86°21'E.

0 50 100 200 400 600 800 1000 FEET