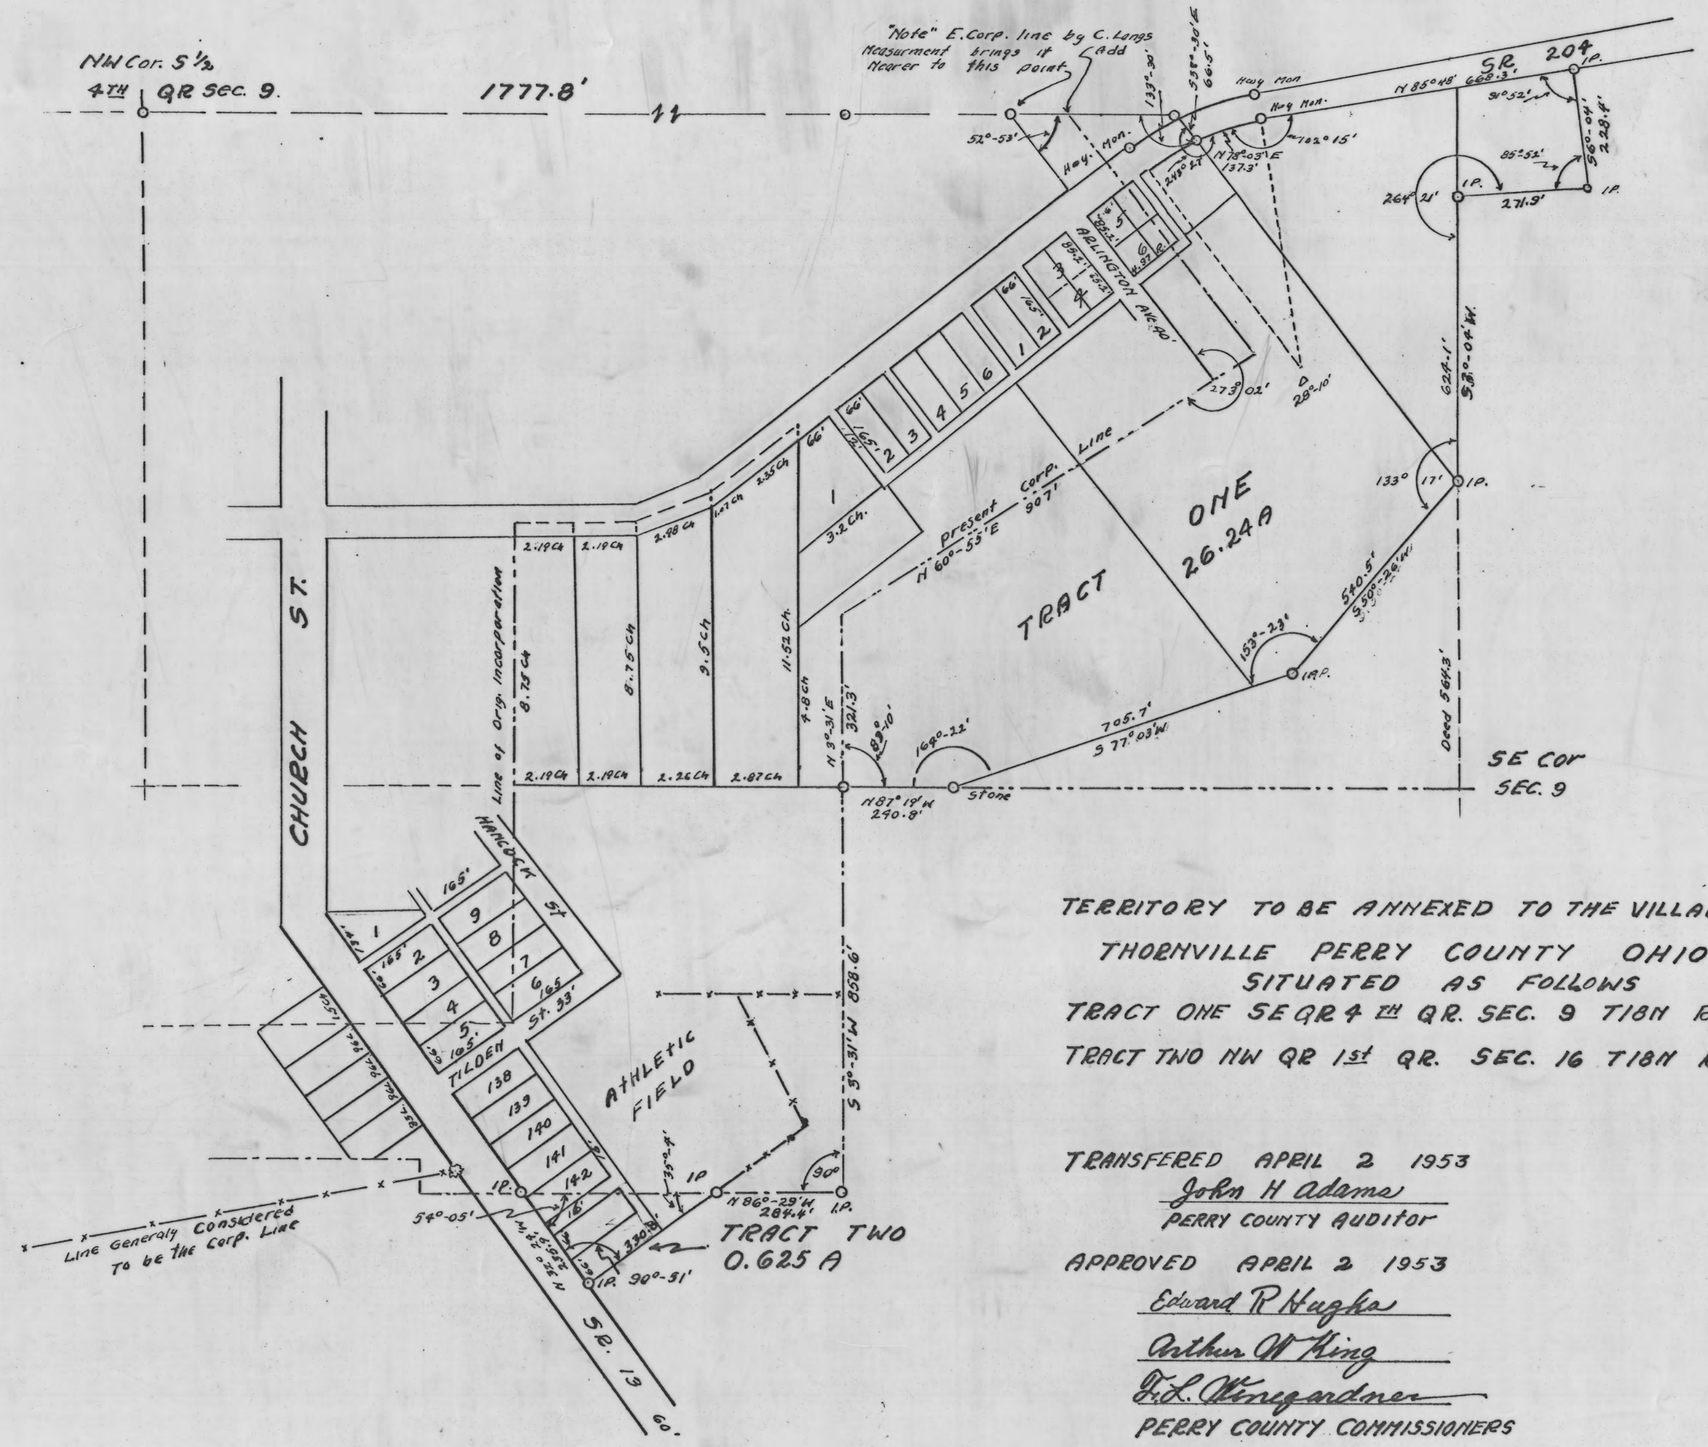


TERRITORY TO BE ANNEXED TO THE VILLAGE OF
THORNVILLE PERRY COUNTY OHIO
SITUATED AS FOLLOWS
TRACT ONE SE QR 4TH QR. SEC. 9 T18N R17W
TRACT TWO NW QR 1st QR. SEC. 16 T18N R17W

TRANSFERED APRIL 2 1953
John H Adams
PERRY COUNTY AUDITOR

APPROVED APRIL 2 1953
Edward R Hughes
Arthur W King
O.L. Weegardner
PERRY COUNTY COMMISSIONERS

Received for Record at 8:50 AM. APRIL 3 1953
Recorded in PLATT BOOK VOL 4 PG 79 MAY 1 1953
FEE $2.50 PAID REG. No. 40513
Paul Frame
Perry County Recorder

The under signed Registered Surveyor hereby certifies that the land hereon Platted has been Correctly Surveyed by him
May 26 1952 Horace L Brown
Registered Surveyor No 3453

4-79