Slot 169-A
back of 162-B

For Journal Entry Re: Vacation of Portion of Plat
See Record Volume 179 Page 62

I the undersigned owner of this plat and surveyed, platted and recorded by Samuel Feigley and which was heretofore on the 11th day of 1913, conveyed to himself and a strip of ground by the undersigned Addie Feigley, his wife now deceased, and as described by metes and bounds and Recorded in Vol. 82 page 338 deed records of Perry County, Ohio, and for convenience of description is placed on this plat this 25th day of Feb. A.D. 1924, do hereby assent to and adopt this plat of this addition, and the same is made of my free will. The streets and Alleys as shown on this plat I hereby dedicate to public use.

Signed and acknowledged in presence of,
T.B. Williams.
Flossie M. Daniels.

Addie Feigley.

The State of Ohio, }
Perry County, } ss.

Before me, the subscriber a Notary Public in and for said County, personally appeared the above named Addie Feigley, who acknowledged that she did sign the foregoing plat and that the same is her free act and deed for the uses therein mentioned.

In testimony Whereof, I have hereunto subscribed my name at New Lexington, Ohio, February 14, 1925.

T.B. Williams
Notary Public. {Seal}

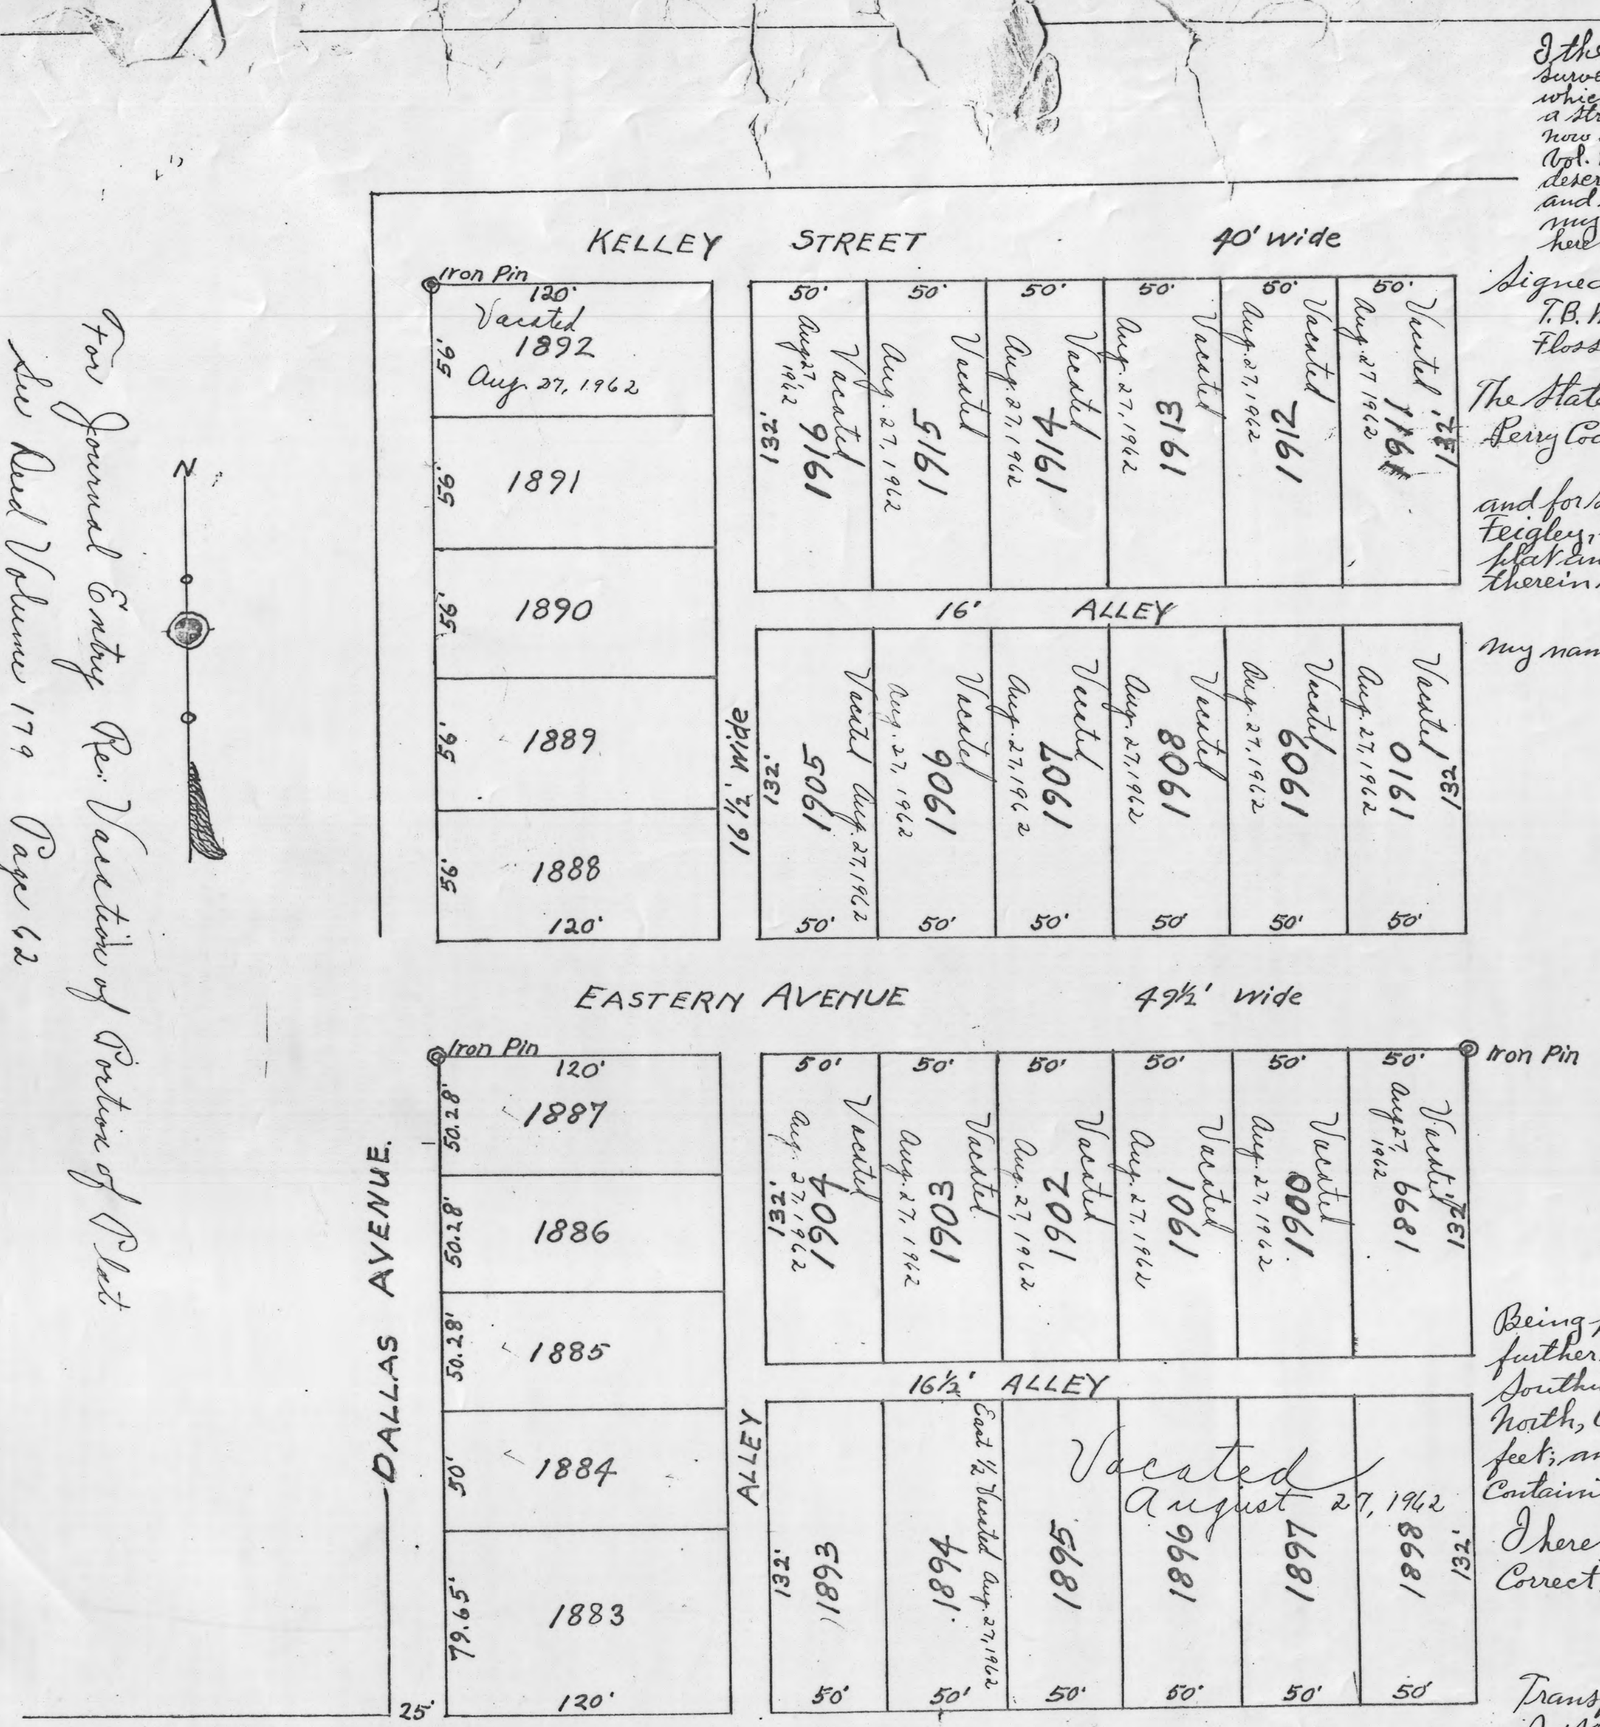

FEIGLEY'S ADDITION TO NEW LEXINGTON PERRY COUNTY OHIO

SCALE = 1" = 50'

SEPT. 25, 1924 KARL YOST
civil Engineer.

Description.

Being part of the Northwest Quarter of Sec. 10, T. 15, R. 15, and further described as follows: Beginning at an iron pin at the Southwest corner of said N.W. ¼ of Sec. 10, and running thence North, 674.75 feet; thence East, 461.5 feet; thence South, 674.75 feet, and thence West, 461.5 feet, to the place of beginning, Containing 7 15/100 Acres.

I hereby certify the above description and plat to be Correct as Surveyed by me.

Karl Yost - Civil Engineer.

Transferred March 4-1925
J. W. Deimm, Auditor
W. M. Fees $1.50

Reg. # 1700
Received for Record March 4th A.D. 1925.
Recorded March 5th A.D. 1925. Fee $6.00
Clarence E. Coulter
Recorder.