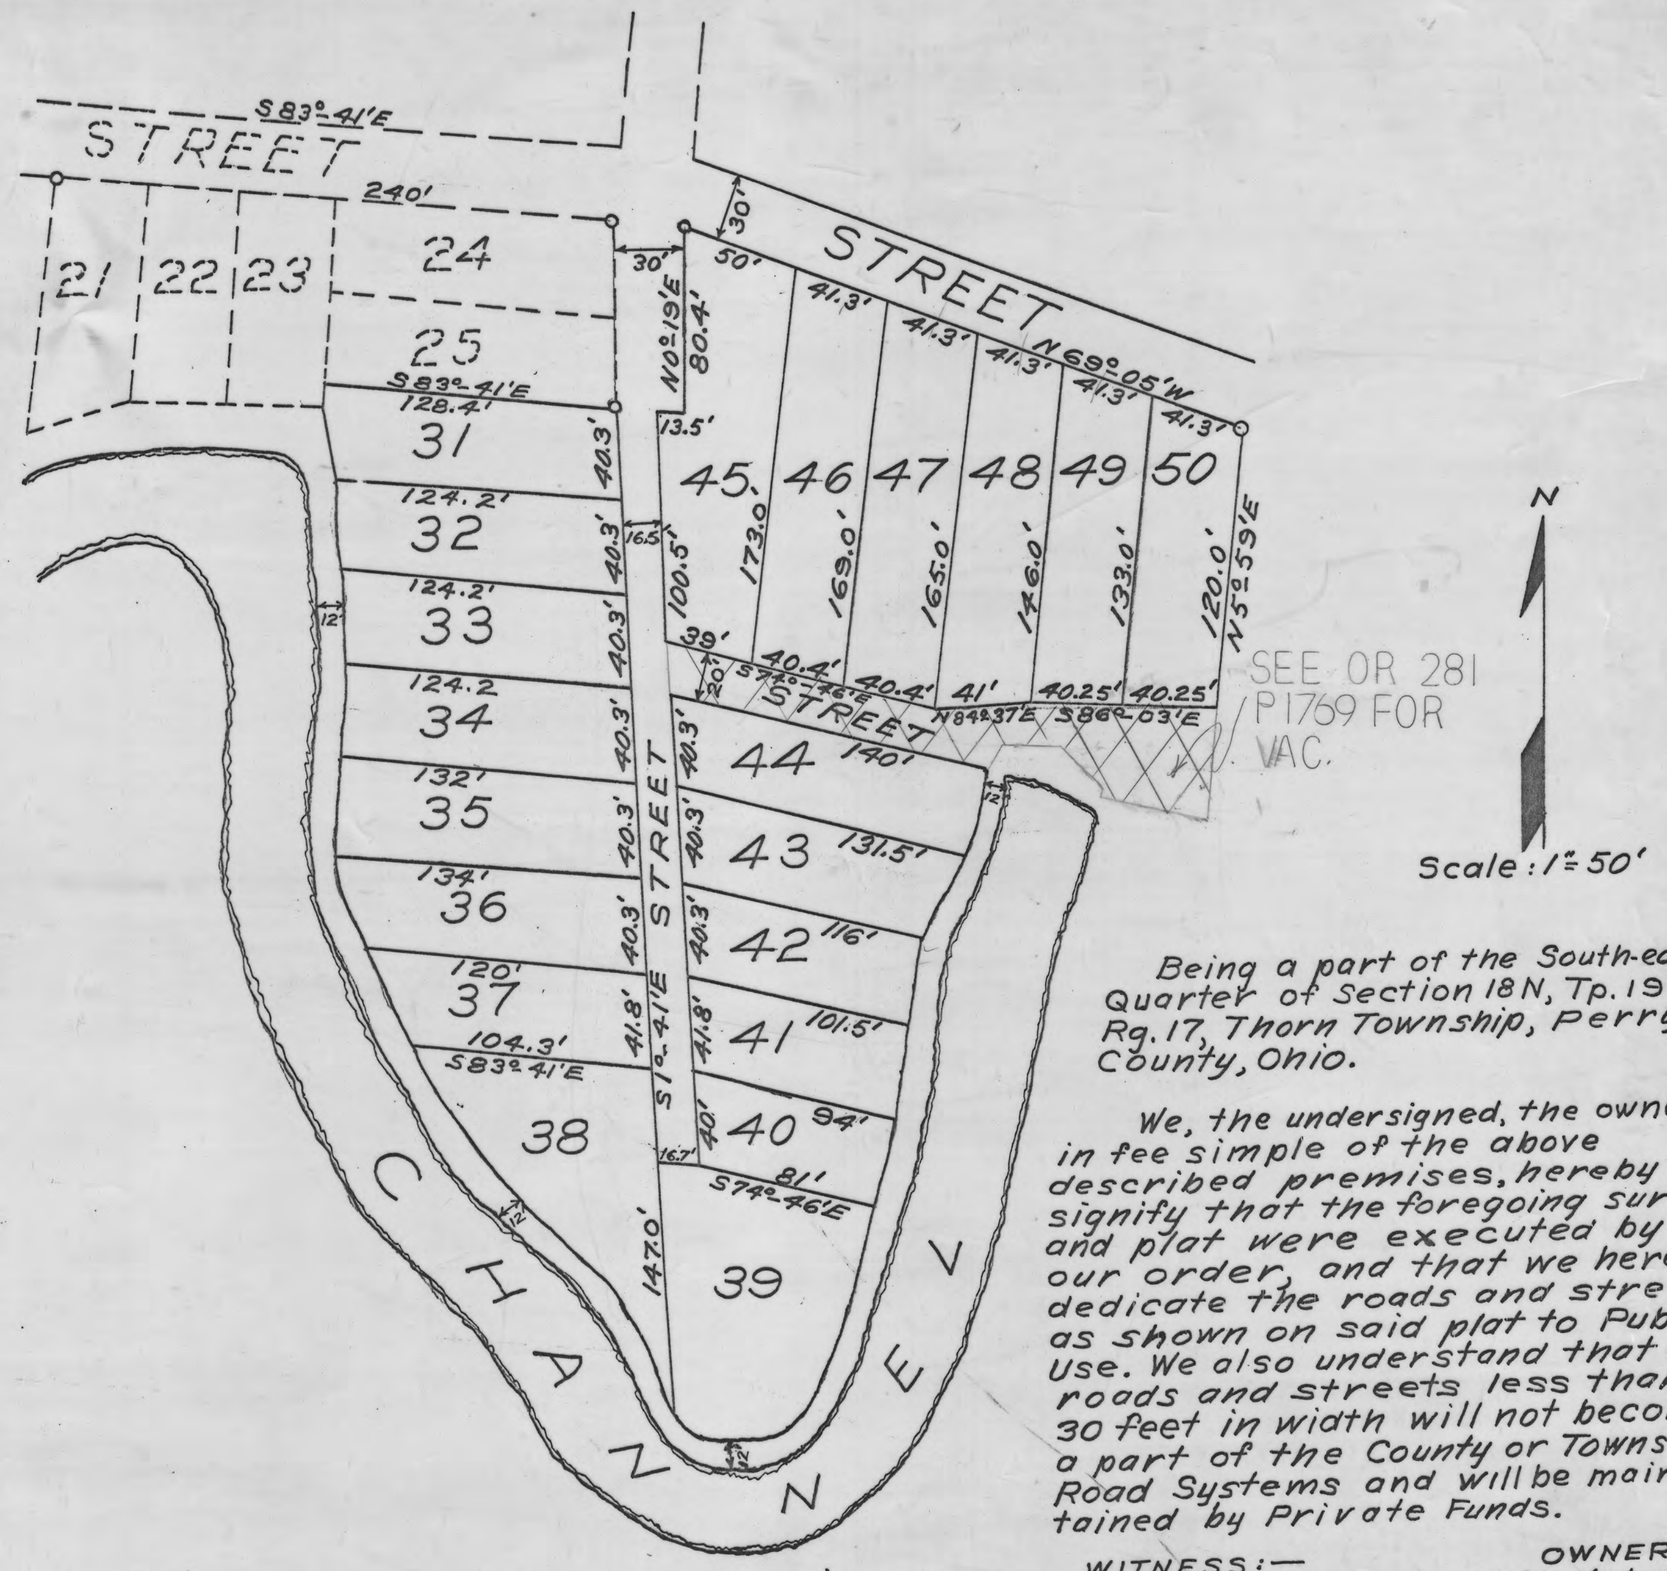

Being a part of the South-east Quarter of Section 18N, Tp. 19 — Rg. 17, Thorn Township, Perry County, Ohio.

We, the undersigned, the owners in fee simple of the above described premises, hereby signify that the foregoing survey and plat were executed by our order, and that we hereby dedicate the roads and streets as shown on said plat to Public Use. We also understand that all roads and streets less than 30 feet in width will not become a part of the County or Township Road Systems and will be maintained by Private Funds.

WITNESS:—
Sharyn Davidson
Laurence Chappelear

OWNER:-
Earl L. Wedemeyer
Secretary, Treasurer

CERTIFICATE OF ENGINEER

I, the undersigned, hereby certify that at the instance of the owners of the property hereon shown as situated in the South-east Quarter of Section 18N, Tp19,-Rg17, Thorn Township, Perry County, Ohio, and that I surveyed and platted as hereon shown, 3.0 acres of said land into Lots and Streets as shown, that said lots are numbered from 31 to 50 inclusive, dimensions are shown in feet and decimal parts thereof, and that Iron Pins as shown by (o) small circles were placed as indicated for the regulation of future surveys.

Survey completed December 3, 1955.

By- James T. Davidson
Reg. Engineer #8327
Reg. Surveyor #3283

STATE OF OHIO, COUNTY OF PERRY,
Be it remembered that on this 16th day of December, before me a Notary Public, within and for said county, personally appeared Earl Wedemeyer who then and there acknowledged the making and signing of this Plat. In testimony whereof I have set my hand and seal the day and year aforesaid.

Laurence Chappelear
Notary Public Perry Co.
State of Ohio

This Plat accepted this 20th Day of Dec. 1955.
PERRY COUNTY BOARD OF COMMISSIONERS
Arthur W. King
Frank Winegardner
A. K. Wilson

#2826
This Plat received for Record at 9:45 AM, this 3 day of January, 1956.
Recorded this 3 day of January 1956, on Page 97, Plat Book 4 Perry County, Ohio.
Ann Throate
RECORDER PERRY COUNTY.

$5.00 Recorder's Fee
$25.00 Engineer's Fee

Transferred on Tax Duplicate this 27th day of Dec. 1955.
Clinton S. Watts
AUDITOR PERRY COUNTY

SECOND ADDITION TO COLUMBUS FIREMENS PARK

This Plat prepared by James T. Davidson