PER-668-23.89
CENTER LINE SURVEY PLAT

STATE ROUTE 668, SECTION 23.89
HOPEWELL TOWNSHIP, PERRY COUNTY
SECTION 12, RANGE 16, TOWNSHIP 17

PER-668-23.89 | FHWA REGION 5

STATE # 052150
PID # 7621
FED # STP-0

0 10 20 40 60

NOT TO SCALE

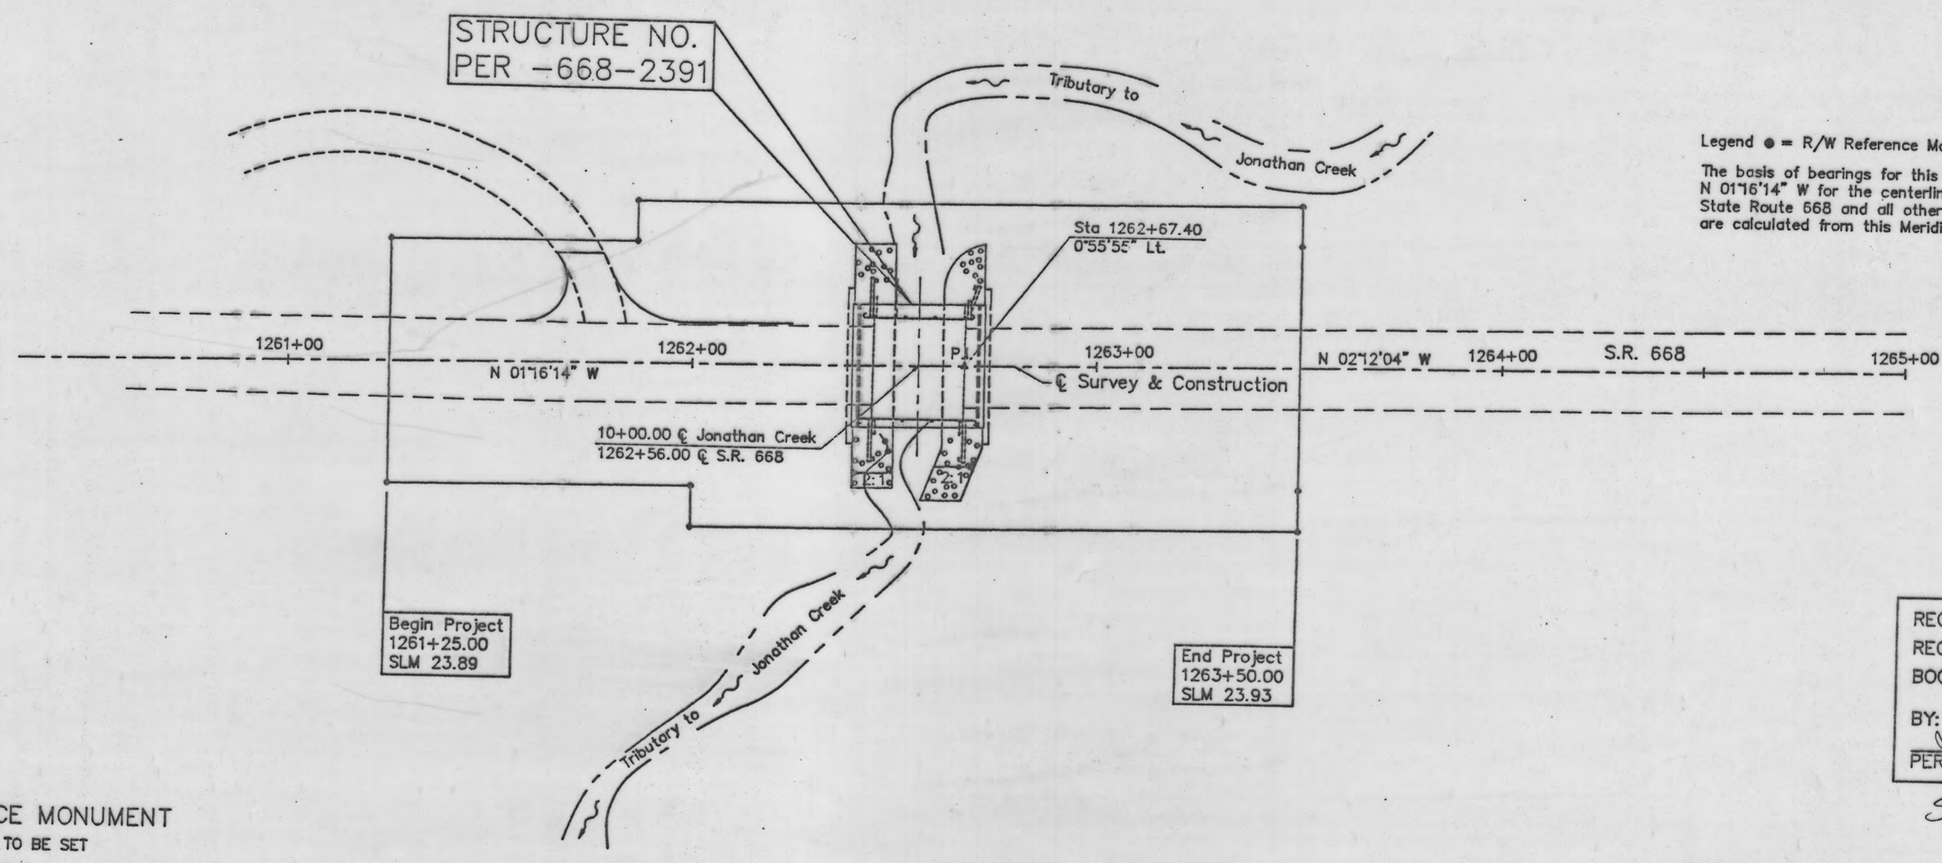

Legend ● = R/W Reference Monument

The basis of bearings for this survey is N 01°16'14" W for the centerline of State Route 668 and all other bearings are calculated from this Meridian.

RECEIVED July 18 19 94
RECORDED 3:12 PM 19 94
BOOK 5 PAGE 117
BY: Barbara
PERRY COUNTY RECORDER
SLOT # 282A

RIGHT-OF-WAY REFERENCE MONUMENT

5/8" x 30" REBAR WITH CAPS TO BE SET PIOR TO CONSTRUCTION.

Number of monuments required - 10

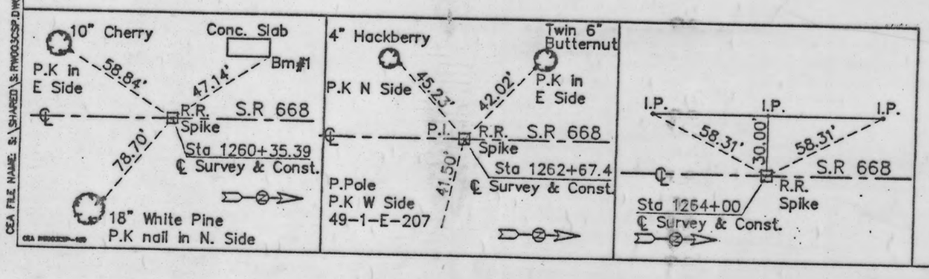

RIGHT-OF-WAY REFLRENCE MONUMENTS		
Station	Distance from ℄	
	Left	Right
1261+25.00	30.00	30.00
1261+75.00	40.00	
1261+75.00	30.00	
1262+00.00		30.00
1262+00.00		40.00
1263+50.00	40.00	40.00
1263+50.00	30.00	30.00

APPROVED _____

DATE: _____ DISTRICT DEPUTY DIRECTOR OF TRANS

I HEREBY DECLARE THAT THIS PLAT IS A TRUE DELINEATION OF A SURVEY MADE FOR THE OHIO DEPARTMENT OF TRANSPORTATION IN AUGUST 1990 BY CIVIL ENGINEERING ASSOCIATES INC.

JEFFREY A. MILLER P.S. No. 7211 — 7-18-94 DATE

STATE OF OHIO · JEFFREY A. MILLER 7211 · REGISTERED PROFESSIONAL SURVEYOR

P.E., P.S.

CENTER LINE SURVEY

CENTERLINE SURVEY PLAT
PER-204-14.68

PERRY COUNTY, HOPEWELL TOWNSHIP
SECTION 13, TOWNSHIP 17, RANGE 16
CONGRESS LANDS

PER-204-14.68 | OHIO | FHWA REGION 5

PERRY COUNTY
RIGHT-OF-WAY PLAN

100 50 0 100 200 300
GRAPHIC SCALE - 1" = 100'

NOT TO SCALE

S.R. 204 CENTERLINE CURVE DATA

PI = 21+18.63
Δ = 77° 10' 00" Rt
R = 1432.39'
D = 4° 00' 00"
T = 1142.78'
L = 1929.17'
Ch = 1786.63'
E = 400.01'

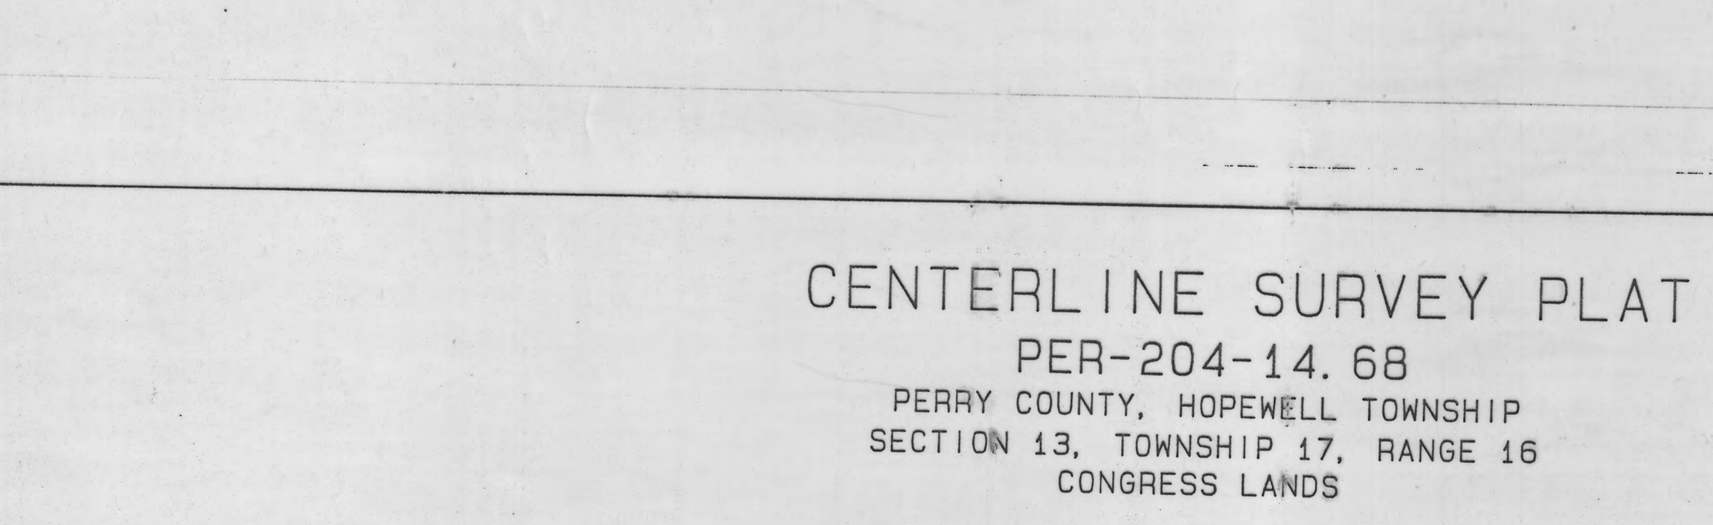

LEGEND

⊙ INDICATES IRON PIN OR MONUMENT FOUND
⊙ INDICATES SPIKE SET
● INDICATES R/W REFERENCE MONUMENT (BY OTHE

I HEREBY CERTIFY THAT THIS PLAT IS A TRUE DELINEATION OF A SURVEY MADE FOR THE OHIO DEPARTMENT OF TRANSPORTATION BY: S. D. POMEROY AND ASSOCIATES

MARK T. JONES, P. S. — 8-20-91 DATE
REGISTERED SURVEYOR No. 6152

STATE OF OHIO · MARK T. JONES S-6152 · REGISTERED PROFESSIONAL SURVEYOR

RIGHT-OF-WAY REFERENCE MONUMENT LOCATIONS

STATION	LEFT		RIGHT		TOTALS
21+00	30'		30'	35'	3
22+50	30'	40'			2
23+75	40'		35'	40'	3
25+00	30'		30'		2
22+00			35'	40'	2
TOTAL CARRIED TO GENERAL SUMMARY					12

NOTE: REFERENCE MONUMENTS SHALL BE SET AFTER CONSTRUCTION UNDER THE DIRECT SUPERVISION OF A REGISTERED PROFESSIONAL SURVEYOR.

REFERENCE MONUMENT DETAIL

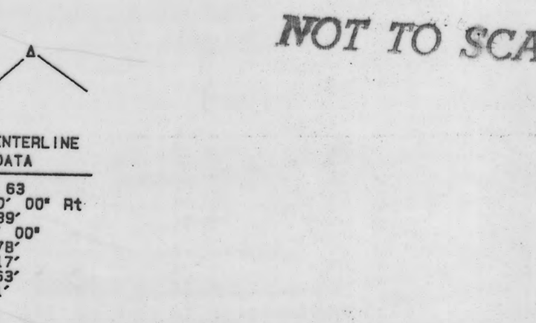

NOTE:

THE CENTERLINE OF STATE ROUTE 204 AND BASIS OF BEARINGS WERE ESTABLISHED FROM EXISTING HIGHWAY PLANS, SH-470, SECTION D, ON FILE WITH ODOT DISTRICT 5.

RECEIVED July 18 19 94
RECORDED 3:45 PM 19 94
BOOK 5 PAGE 117
Barbara SLOT # 282-A
COUNTY RECORDER, PERRY COUNTY

POMEROY AND ASSOCIATES

P.E., P.S.

CENTERLINE SURVEY PL