5-134
290B

5-134
290B

HOLLAND ESTATES

2/2

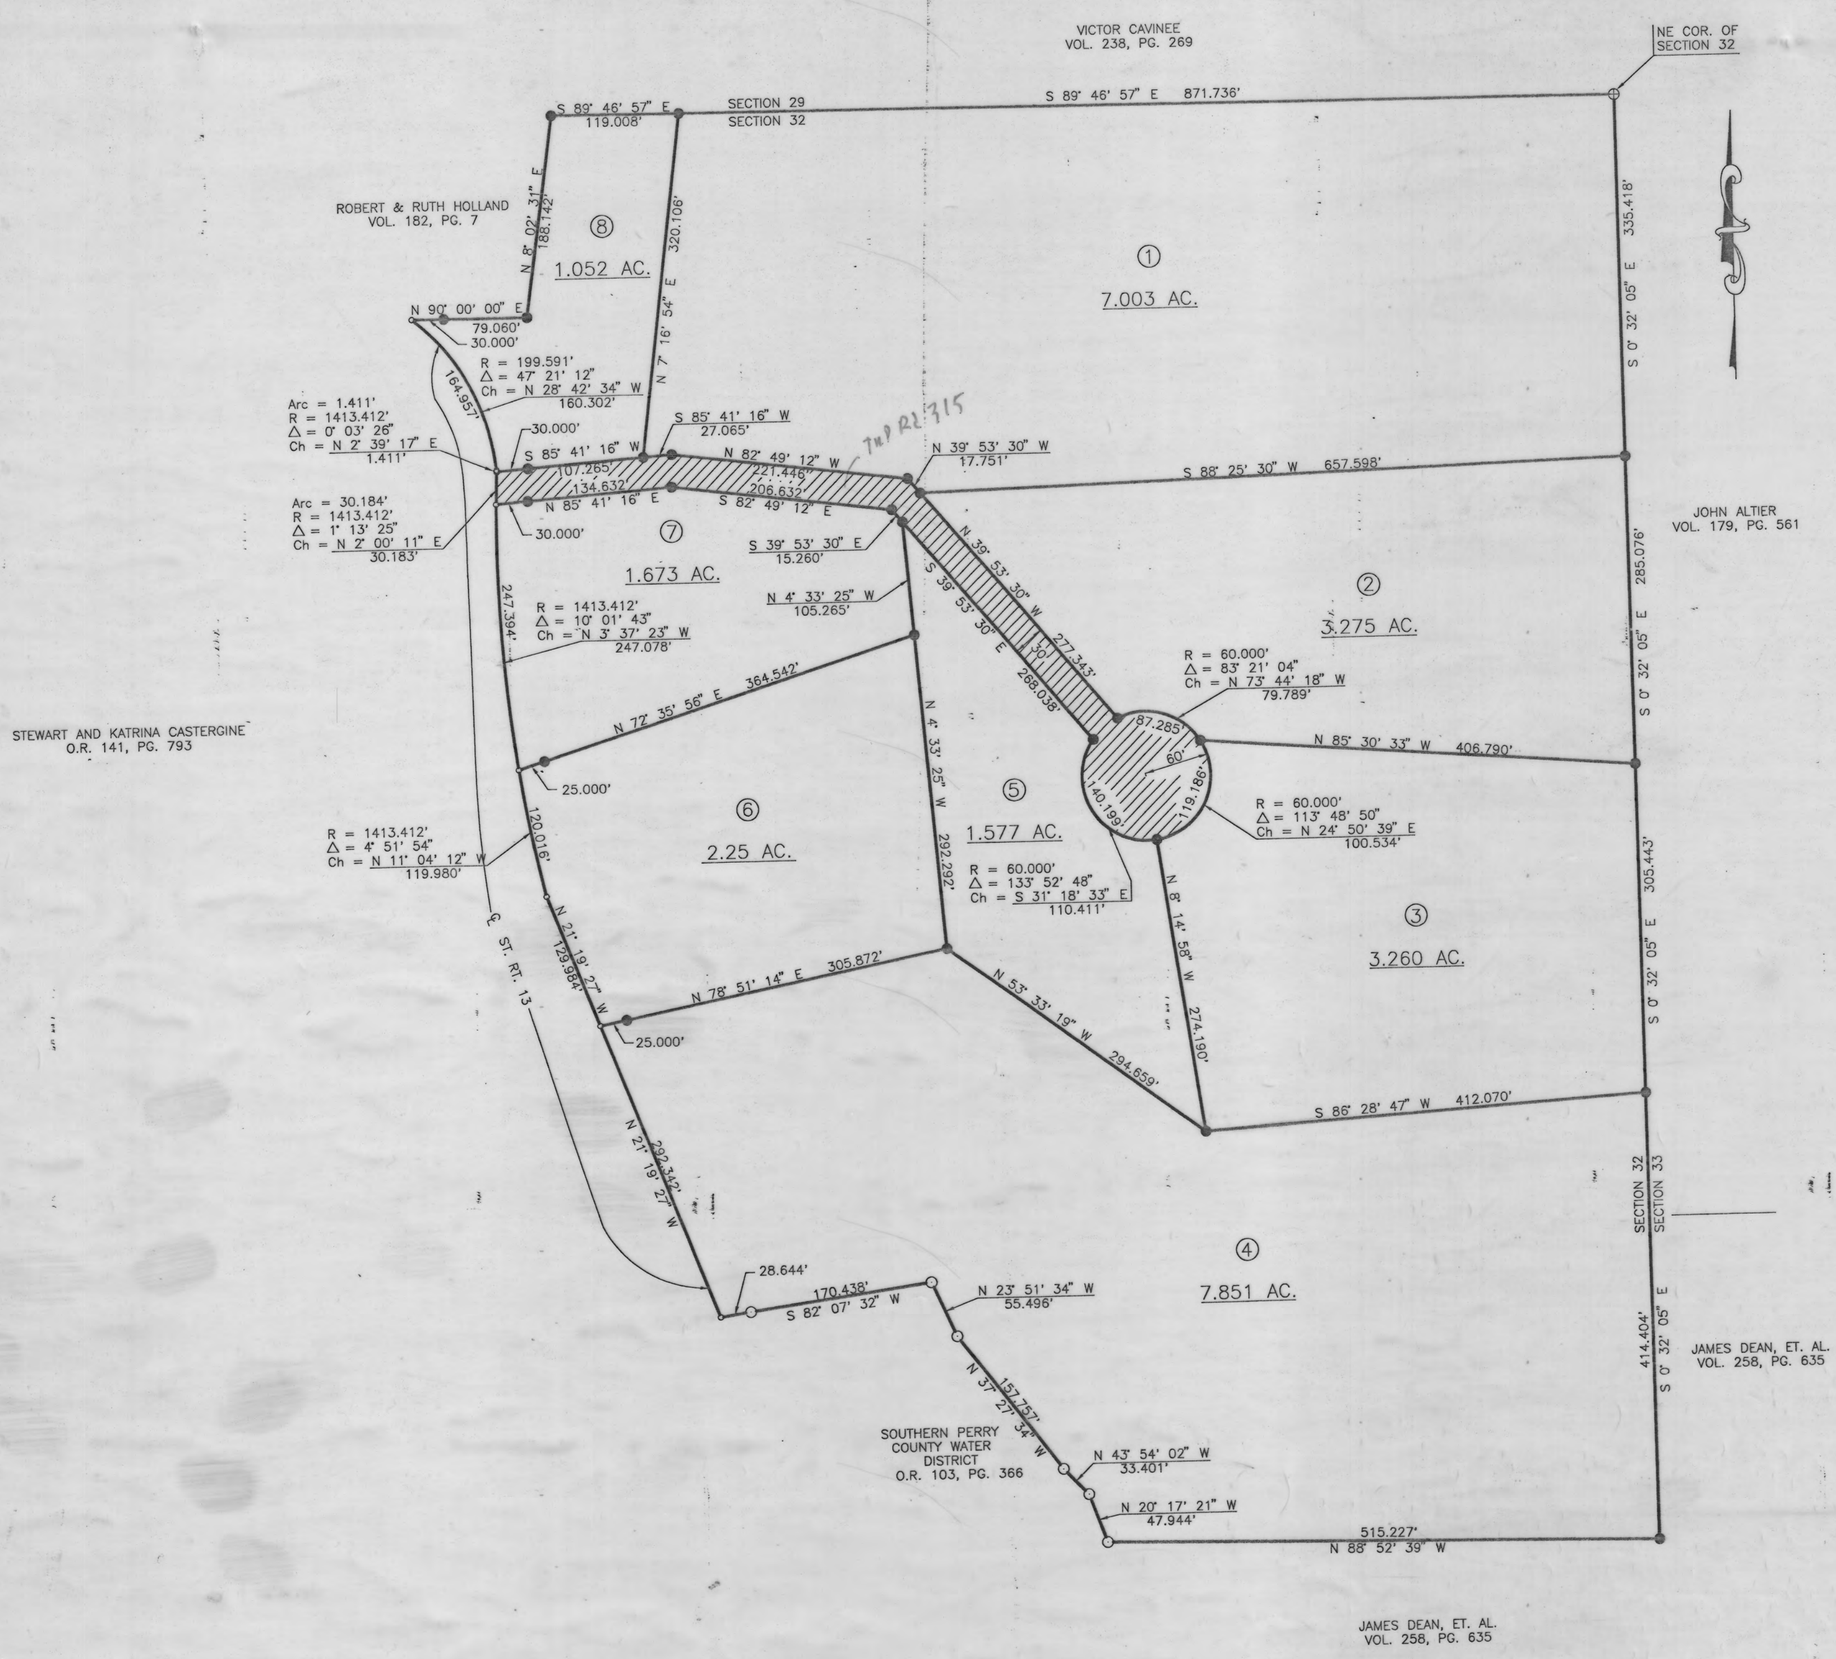

PLAT BOOK VOL. 5 PAGE 133 & 134
SLOT # 290A & 290B

PART OF THE LANDS OF
ROBERT & RUTH HOLLAND
VOL. 182, PG. 7

BEARINGS ARE BASED ON THE EAST LINE OF SECTION 32 BEARING S 0° 32' 05" E.

IRON PINS SET ARE 5/8 INCH-REBAR, 30 INCHES LONG, WITH PLASTIC IDENTIFICATION CAPS SET FLUSH WITH THE GROUND.

NOTE:
THE ROAD SHOWN ON THIS PLAT IS DEDICATED FOR PUBLIC USE.

Description Meets Minimum, Survey Standards, Approval for transfer is up to the Auditors Office.
11-21-95
Perry County Engineers Ofc.

100 0 100

The TCW Company
1218 St. Rt. 93 NE
New Lexington, Ohio 43764 (614) 342-5131

SURVEY FOR: HOLLAND
REVISED: 11/13/95
DATE: 5/11/95
RANGE: 14W
TOWNSHIP: 13N
SECTION: 32
POL. TWP: PLEASANT
COUNTY: PERRY
SCALE: 1" = 100'
STATE OF OHIO

● IRON PIN SET
○ IRON PIN FOUND
⊕ POST
▲ RAILROAD SPIKE SET
△ RR SPIKE FOUND
⬡ STONE FOUND
-x-x- FENCE
∘ POINT

RONALD M. MERCKLE
OHIO REG. SURVEYOR NO. 6473

THOMAS C. WILSON
OHIO REG. SURVEYOR NO. 6465

5-134
290B

5-134
290B