5 - 138
292 - B

CENTERLINE SURVEY PLAT

PER-93-32.970 (20.49)
PERRY COUNTY, OHIO
HARRISON TOWNSHIP
SEC. 32, 33, T 14, R XIV
CONGRESS LANDS

metric units

CENTERLINE MONUMENTS ARE TO BE SET DURING CONSTRUCTION AT THE FOLLOWING STATIONS AT A TOLERANCE OF ±0.005 m			
STATION	OFFSET DISTANCE FROM ℄ SURVEY		NUMBER
	LEFT	RIGHT	
32+940.000	20.000m	15.000m	2
PC 33+012.801	20.000m	15.000m	2
PI 33+207.105	4.000m	4.000m	2
PT 33+365.396	18.000m	20.000m	2
33+460.000	9.144m	9.144m	2
TOTALS			10

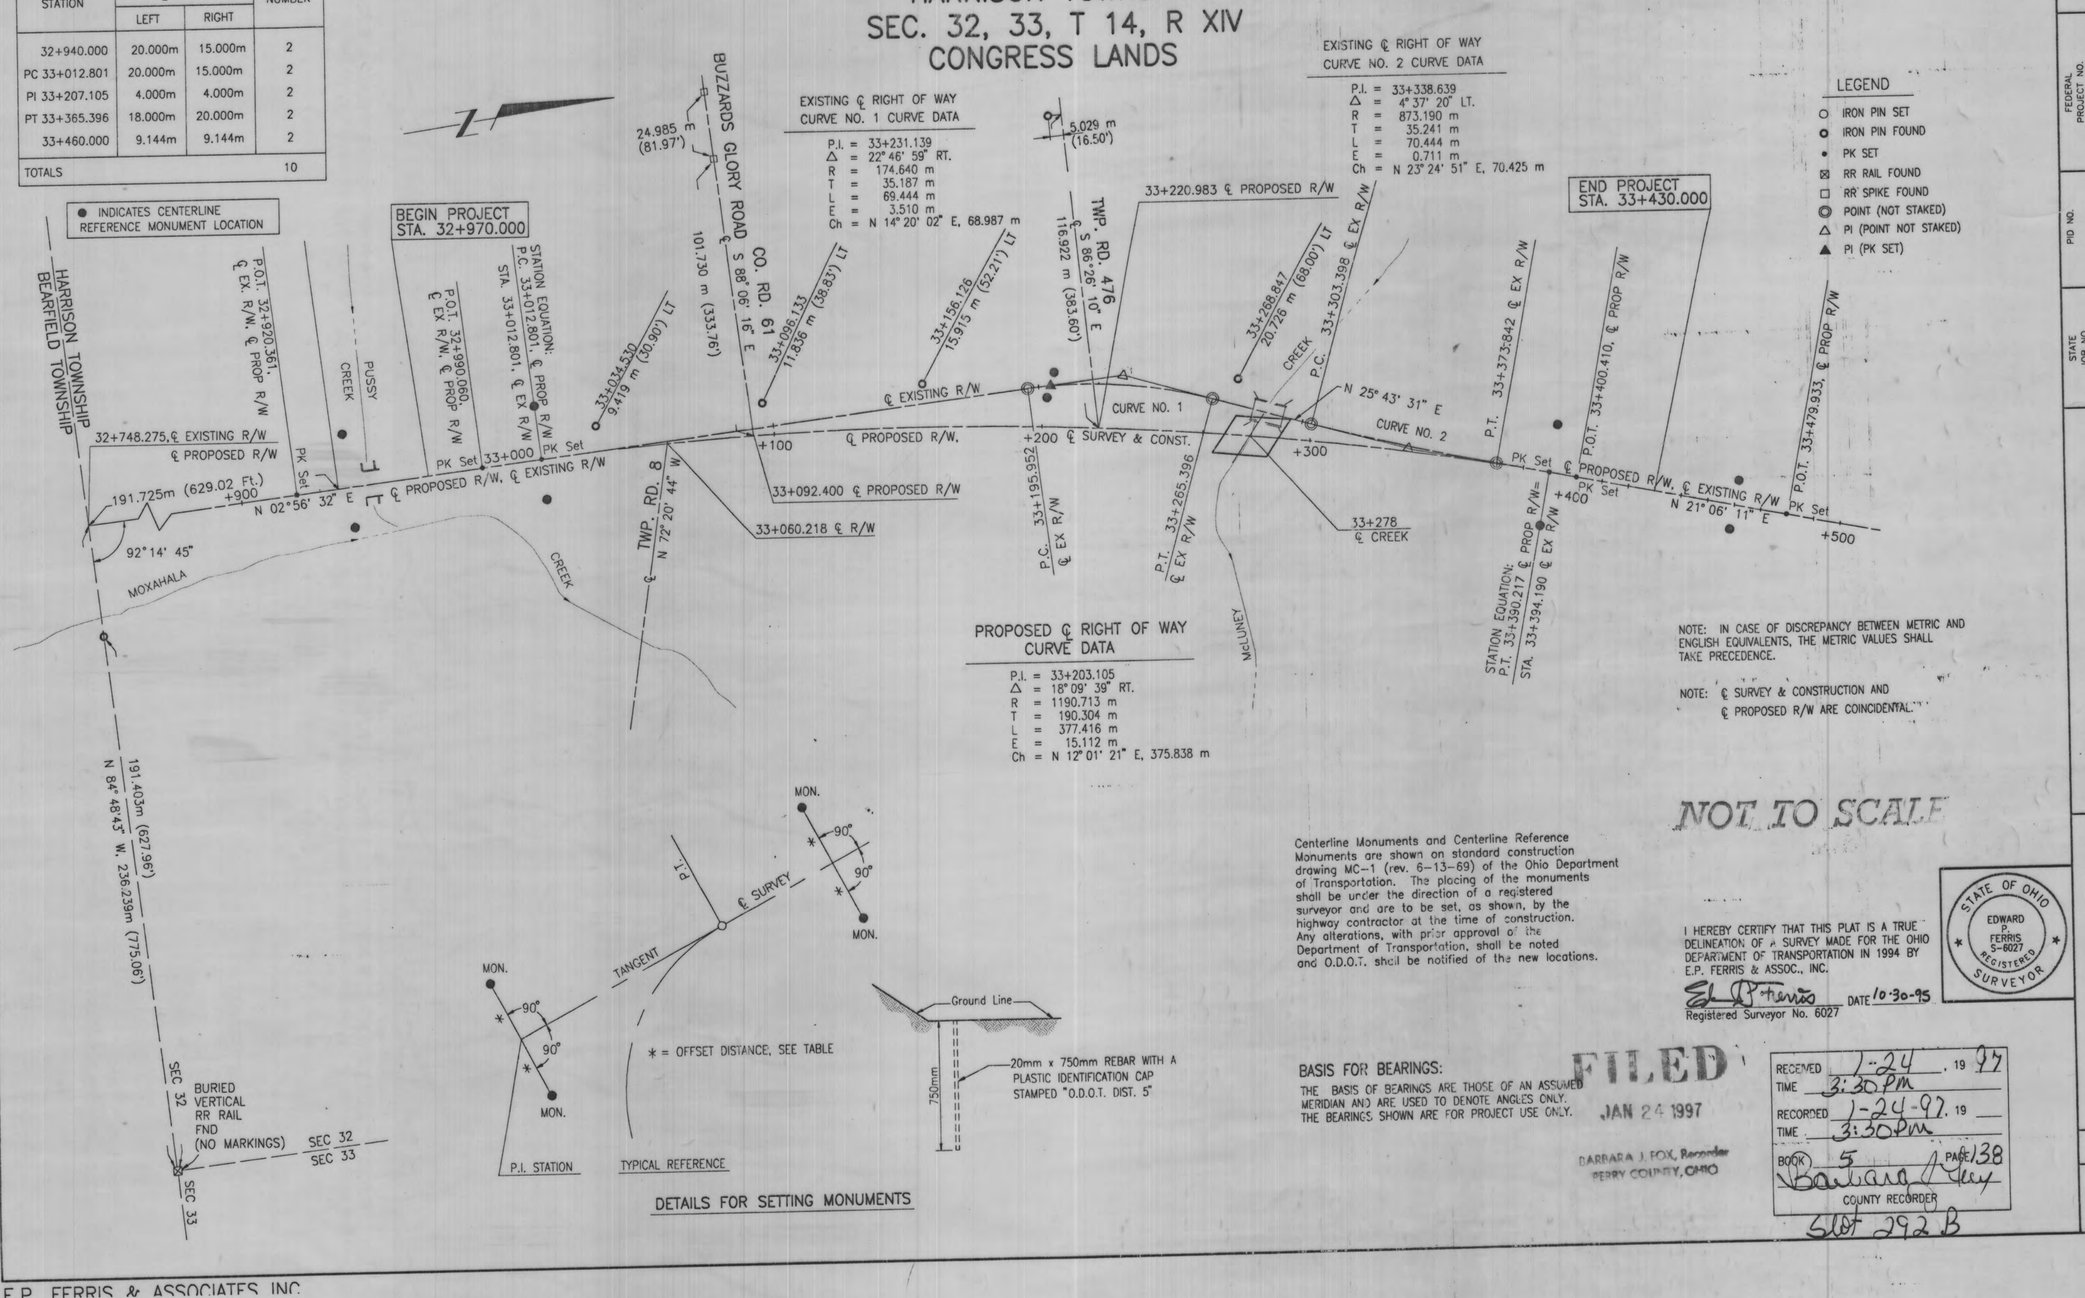

NOTE: IN CASE OF DISCREPANCY BETWEEN METRIC AND ENGLISH EQUIVALENTS, THE METRIC VALUES SHALL TAKE PRECEDENCE.

NOTE: ℄ SURVEY & CONSTRUCTION AND ℄ PROPOSED R/W ARE COINCIDENTAL.

NOT TO SCALE

Centerline Monuments and Centerline Reference Monuments are shown on standard construction drawing MC-1 (rev. 6-13-69) of the Ohio Department of Transportation. The placing of the monuments shall be under the direction of a registered surveyor and are to be set, as shown, by the highway contractor at the time of construction. Any alterations, with prior approval of the Department of Transportation, shall be noted and O.D.O.T. shall be notified of the new locations.

I HEREBY CERTIFY THAT THIS PLAT IS A TRUE DELINEATION OF A SURVEY MADE FOR THE OHIO DEPARTMENT OF TRANSPORTATION IN 1994 BY E.P. FERRIS & ASSOC., INC.

Edward P. Ferris DATE 10-30-95
Registered Surveyor No. 6027

STATE OF OHIO EDWARD P. FERRIS S-6027 REGISTERED SURVEYOR

BASIS FOR BEARINGS:
THE BASIS OF BEARINGS ARE THOSE OF AN ASSUMED MERIDIAN AND ARE USED TO DENOTE ANGLES ONLY. THE BEARINGS SHOWN ARE FOR PROJECT USE ONLY.

FILED
JAN 24 1997
BARBARA J. FOX, Recorder
PERRY COUNTY, OHIO

RECEIVED 1-24 19 97
TIME 3:30 PM
RECORDED 1-24-97 19
TIME 3:30 PM
BOOK 5 PAGE 138
Barbara J. Fox
COUNTY RECORDER
Slot 292 B

FEDERAL PROJECT NO. BRF 93A (19)
PID NO. 11899
STATE JOB NO. 053760
CENTERLINE SURVEY PLAT
PER-93-32.970 (20.49)
1/7
47/53

E.P. FERRIS & ASSOCIATES, INC.

CENTERLINE SURVEY PLAT
JACKSON TOWNSHIP
PERRY COUNTY, OHIO
SECTION 4 and 9 T. 15 N. R. 16 W.

FHWA REGION	STATE	PROJECT	
5	OHIO	BRF-94A(2)	

23/25
1/3

PERRY COUNTY
PER-37-2.91
P.I.D. : 10234
S.J.N. : 053160

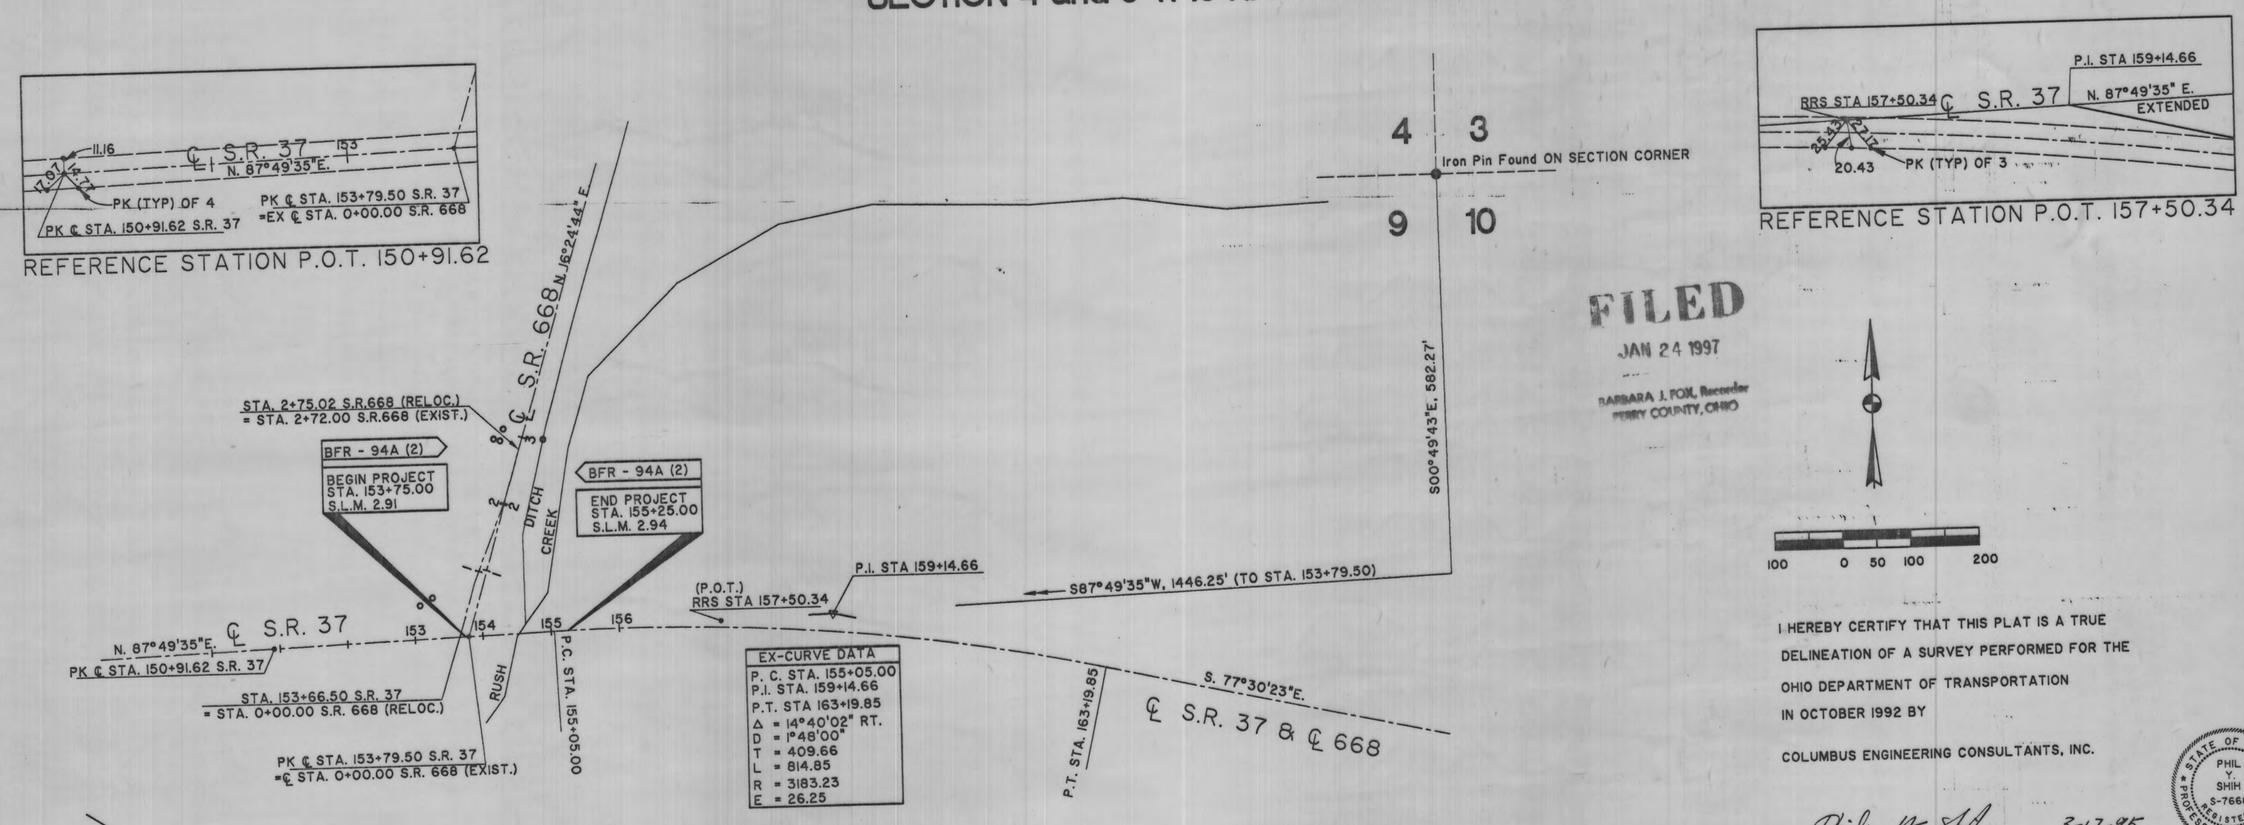

FILED
JAN 24 1997
BARBARA J. FOX, Recorder
PERRY COUNTY, OHIO

NOT TO SCALE

℄ RIGHT OF WAY MONUMENTS (o) ARE TO BE PLACED ON THE RIGHT-OF-WAY AT THE FOLLOWING LOCATIONS BEFORE CONSTRUCTION BY STATE FORCES

STATION	LEFT	STATION	RIGHT
S.R. 37			
153+10.51	50.00'		
153+29.70	59.57'		
S.R. 668			
2+87.02	42.45'		
2+87.02	30.00'		
3+00.00	30.00'	3+00.00	30.00'

o INDICATES 5/8" X 30" REBAR WITH MODEL #5000 PERMARK OR EQUAL PLASTIC YELLOW IDENTIFICATION CAP WITH PROJECTED O.D.O.T. STAMP MARK

BASIS OF BEARINGS
DEED Vol. 150 Page 608

I HEREBY CERTIFY THAT THIS PLAT IS A TRUE DELINEATION OF A SURVEY PERFORMED FOR THE OHIO DEPARTMENT OF TRANSPORTATION IN OCTOBER 1992 BY COLUMBUS ENGINEERING CONSULTANTS, INC.

Phil Y. Shih 3-17-95
Registered Surveyor No. S-7668 DATE

STATE OF OHIO PHIL Y. SHIH S-7668 REGISTERED PROFESSIONAL SURVEYOR

RECEIVED 1-24-97 AT 3:30 PM
RECORDED 1-24-97 FILE No.
PLAT BOOK 5 PAGES 138
SIGNED Barbara J. Fox Recorder PERRY COUNTY, OHIO
Slot 292 B

5 - 138
292 - B

CENTERLINE SURVEY PLAT