5-151
298-B

AMENDED
VISTA POINT AT HERON BAY
A SUBDIVISION OF RESERVE " A"
OF HERON BAY AMENDED

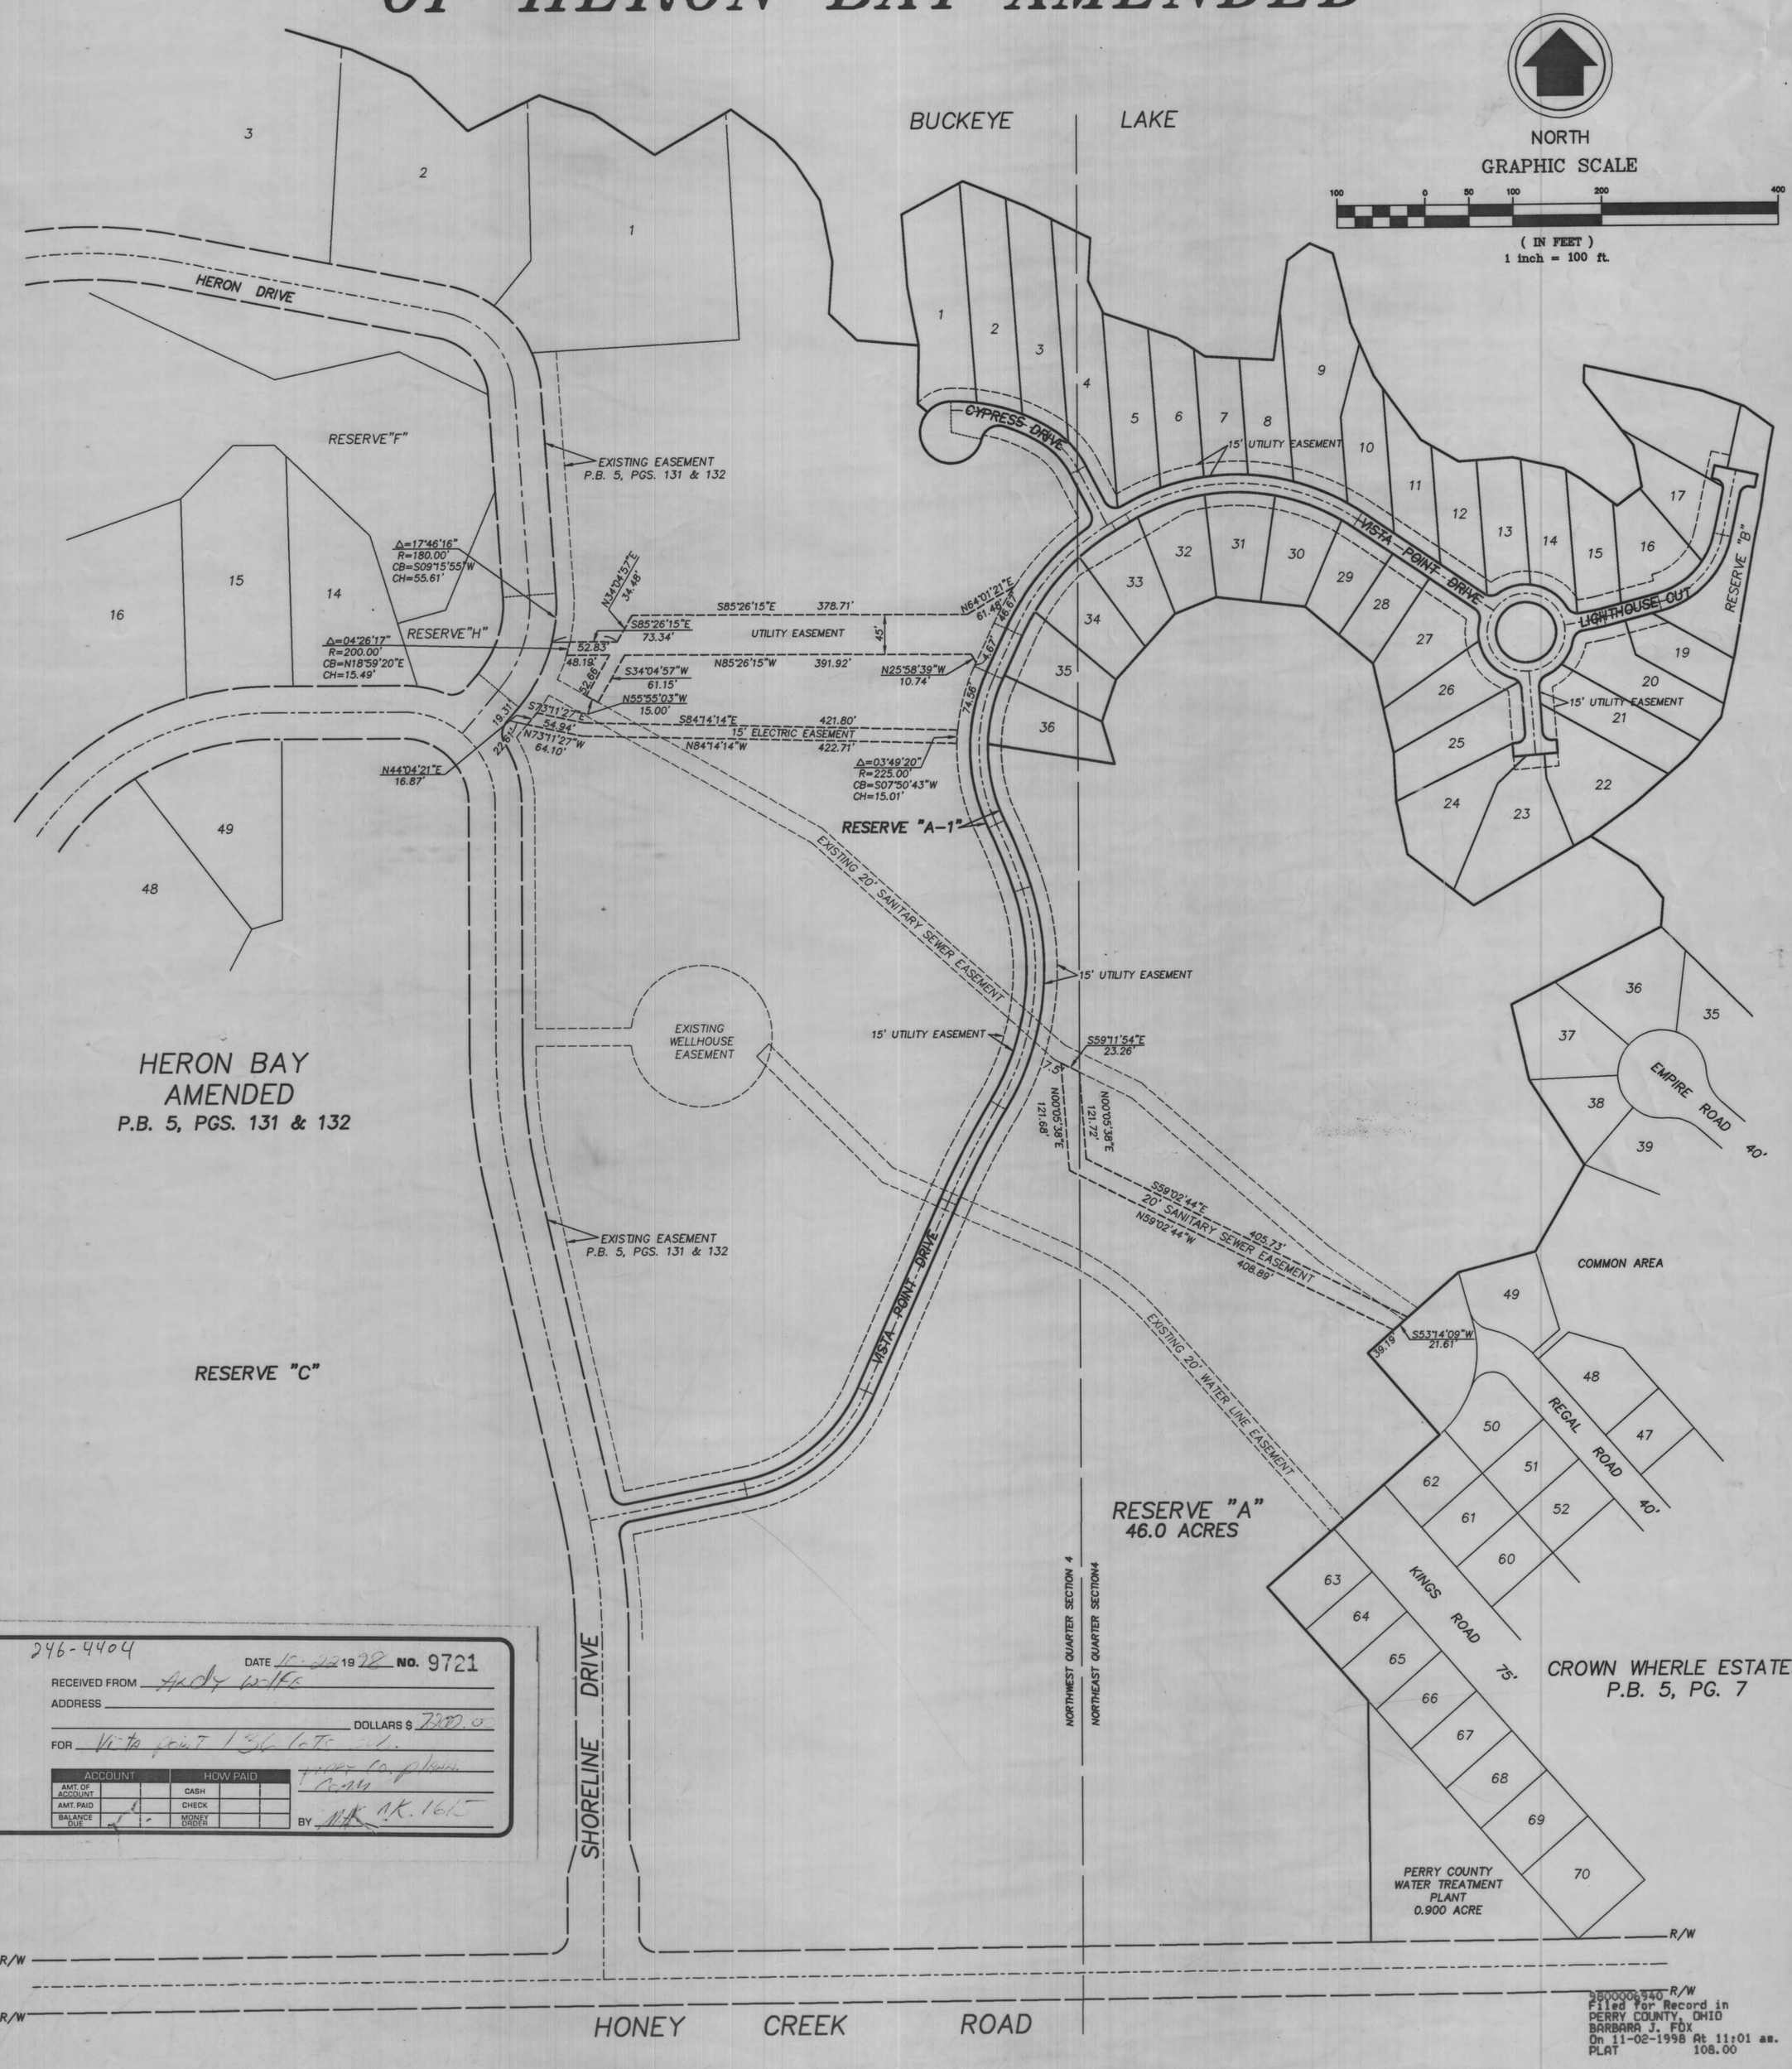

246-4404
DATE 10-22 1998 NO. 9721
RECEIVED FROM Andy Wolfe
ADDRESS
DOLLARS $ 300.0
FOR Vista point 136 lots
Perry Co. planning Comm
BY MK

ACCOUNT			HOW PAID		
AMT. OF ACCOUNT			CASH		
AMT. PAID			CHECK		
BALANCE DUE			MONEY ORDER		

TOPS FORM 46808

9800006940
Filed for Record in
PERRY COUNTY, OHIO
BARBARA J. FOX
On 11-02-1998 At 11:01 am.
PLAT 108.00

EASEMENT AREAS

3/3

5-151
298-B