5-16

Received April 4 1975 Time 3:15 P.M.
Recorded April 4 1975
Plat Book 5 Page 16
Signed Kathleen O'Hara Recorder Perry County
Fee 7.30 Paid 7.30

LOCATION PLAN

PERRY COUNTY, PLEASANT AND PIKE TOWNSHIPS
SECTION 19, 24, 30, RANGE 14, TOWNSHIP 12, PLEASANT TOWNSHIP
SECTION 13, 19 14, RANGE 15, TOWNSHIP 12, PIKE TOWNSHIP

Scale 1" = 200'

FHWA Region	State	Project		
5	Ohio	Co Rd 5 to Perry Co.		

2 / 70

1 / 9

Note: This instrument was prepared for the Perry County Highway Department, under the supervision of:
Signed [illegible] Date 2-6-75
Registered Surveyor No. 4923

Begin Acquisition Sta 0+00 S-1627 (1)

0-1100 Co Rd 5 N 80°00'00" 5017.1094

P.I. 4+21.93
Δ 46°46'00"
D.C. 8°00'
R 716.20'
T 309.68'
LC 584.39'

P.T. 8+96.38

P.C. 24+03.58

P.I. 18+87.85
Δ 16°00'
D.C. 6°00'
R 954.93'
T 134.21'

P.I. 32+43.22
Δ 21°00'
D 5°00'
R 1145.92'
T 212.34'
LC 417.81'

P.I. 44+26.58
Δ 46°00'
D.C. 6°00'
R 954.93'
T 405.34'
LC 766.66'

P.I. 58+53.85
Δ 27°00'
D.C. 6°00'
R 954.93'
T 229.26'
LC 450.15'

P.I. 63+54.22
Δ 48°38'
D.C. 6°00'
R 954.93'
T 348.82'
LC 628.89'

Begin Project Sta 0+00 S-1627 (1)

Begin Work Sta 0+00

Existing County Road 54

Pike Twp. Line Sta. 72+00 Sta Ahead

SECTION 30
SECTION 19
SECTION 24
SECTION 13
PLEASANT TOWNSHIP
PIKE TOWNSHIP

P.I. 73+51.59
Δ 45°00'
D.C. 6°00'
R 954.93'
T 395.54
LC 750.00

P.I. 89+59.68
Δ 52°41'30"
D.C. 6°00'
R 954.93'
T 472.91'

P.I. 98+41.78
Δ 17°46'30"
D.C. 6°00'
R 954.93'

P.I. 114+23.31
Δ 8°43'10"
D.C. 7°00'
R 818.73'
T 231.21'

P.I. 58+74.39

End Acquisition Sta 148+47.34 S-1627 (1)

End Project Sta 141+50 S-1627 (1)

P.I. 136+32.81
Δ 62°33'
D.C. 6°00'
R 954.93'
T 336.03'
LC 720.83'

End Work N24°25

COMPLETION DATE-

REV	DATE	

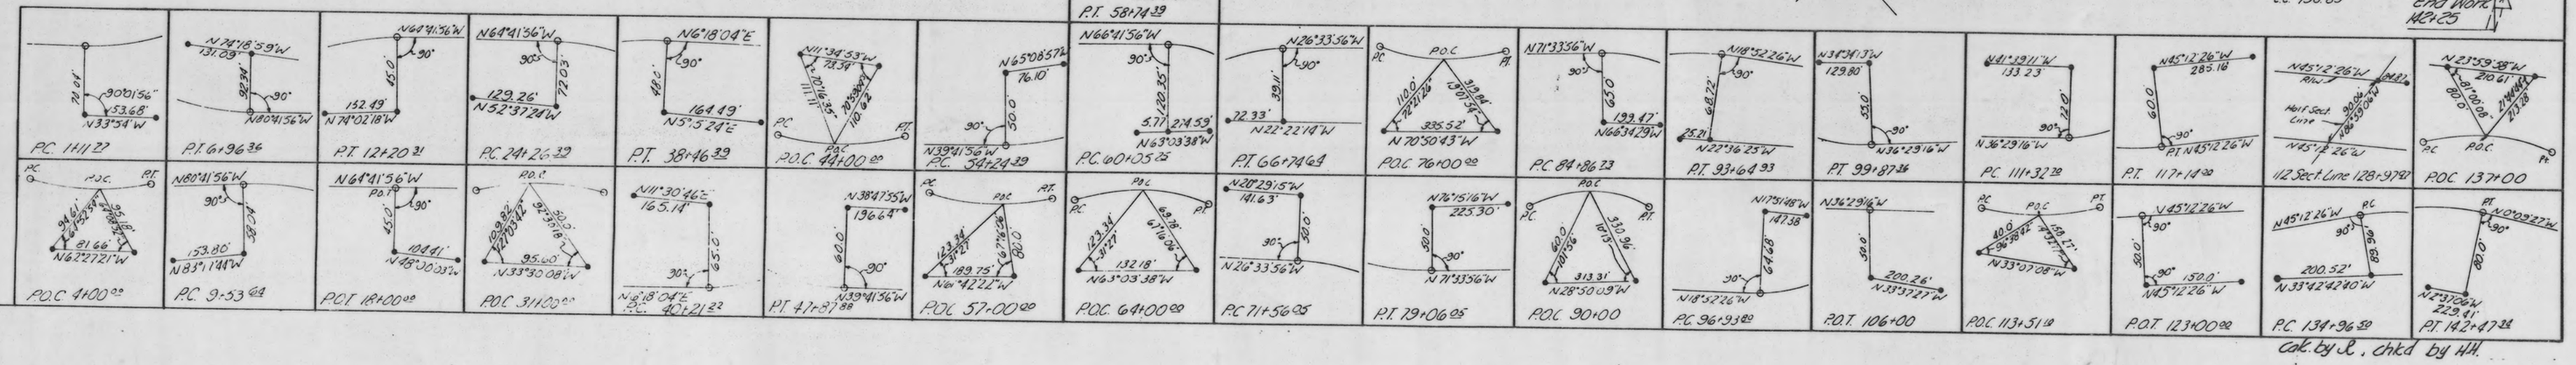

Calc by JL. Chkd by HH.