5-21

8.64 Rec'd

RECEIVED IN MINUTES
COUNTY, OHIO
11:40 AM
JUL 24 1979

Plat Cabinet 1 Slot 22
JUL 24 1979

Robert Zellinger
RECORDER FAIRFIELD COUNTY
LANCASTER, OHIO 43130

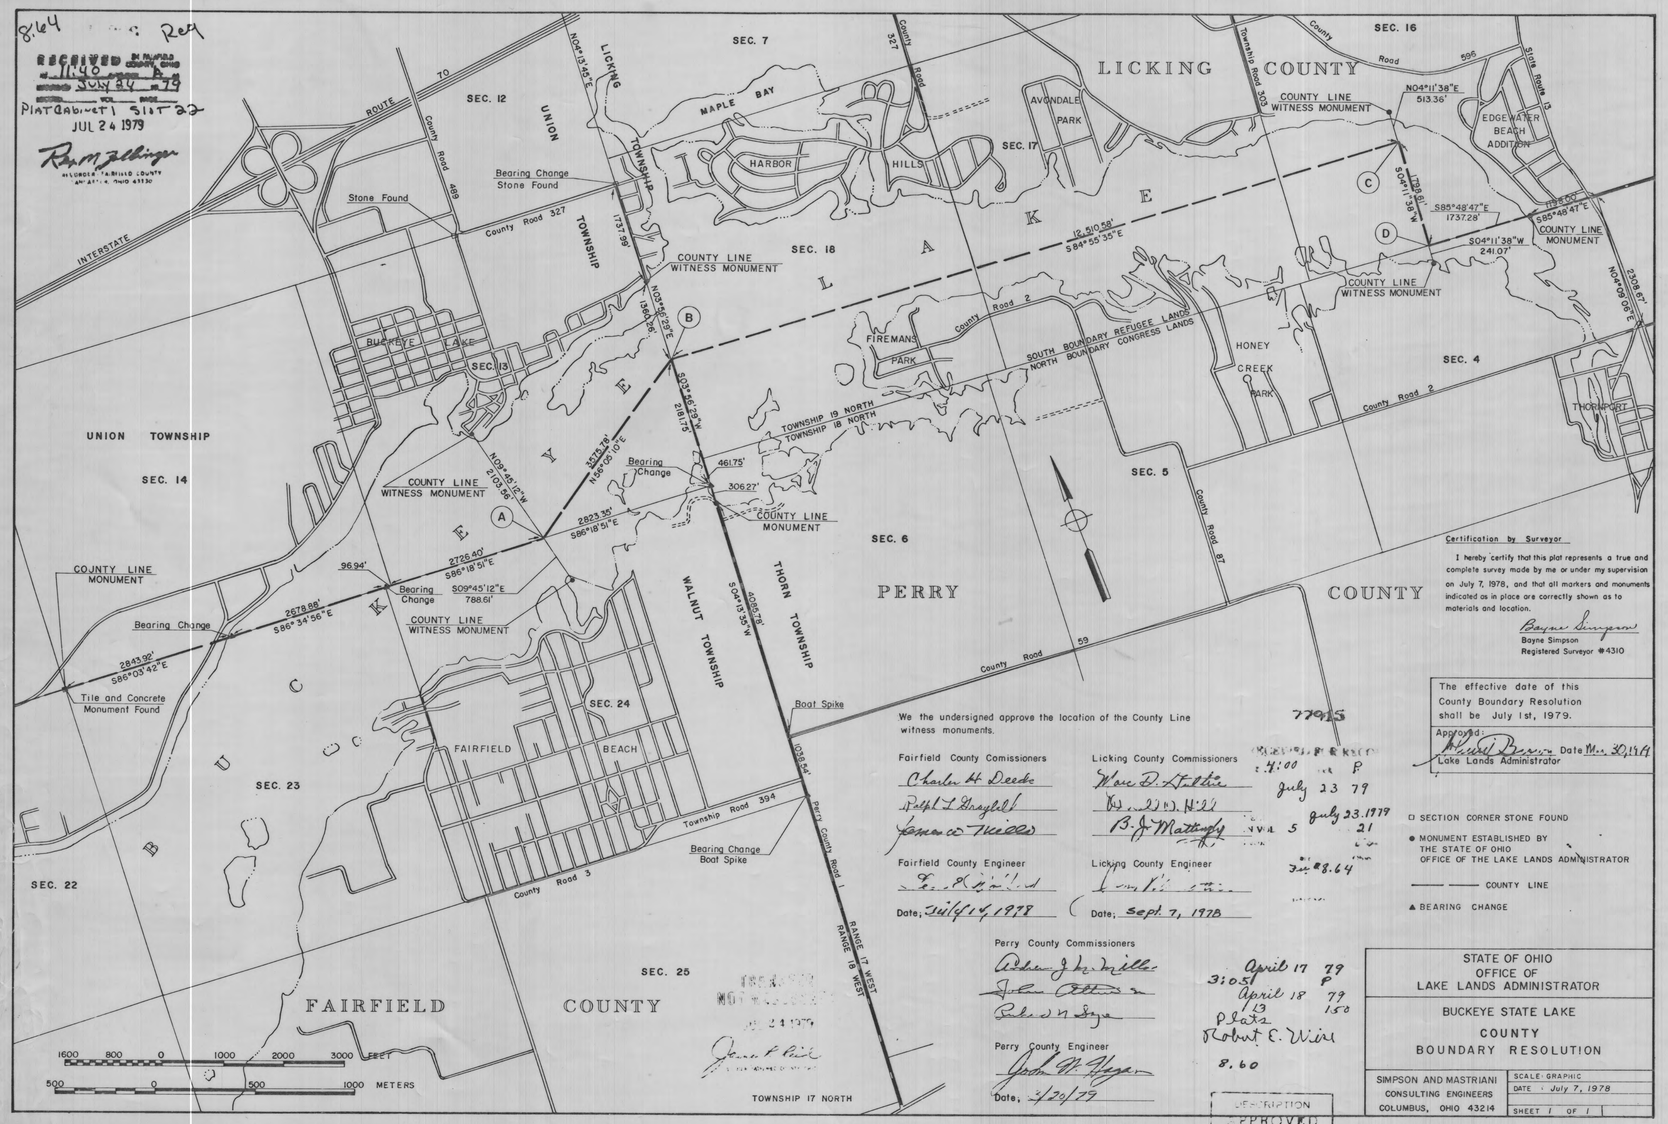

Certification by Surveyor

I hereby certify that this plat represents a true and complete survey made by me or under my supervision on July 7, 1978, and that all markers and monuments indicated as in place are correctly shown as to materials and location.

Bayne Simpson
Bayne Simpson
Registered Surveyor #4310

The effective date of this County Boundary Resolution shall be July 1st, 1979.

Approved: Michael Brown Date Mar. 30, 1979
Lake Lands Administrator

We the undersigned approve the location of the County Line witness monuments.

Fairfield County Commissioners
Charles H. Deeds
Ralph L. Graybill
James O. Weller

Fairfield County Engineer
[illegible]
Date: July 14, 1978

Licking County Commissioners
Max D. Stubbs
[illegible]
B. J. Matthews

Licking County Engineer
[illegible]
Date: Sept. 7, 1978

Perry County Commissioners
Arthur J. Miller
John Oliver Jr.
Robert N. Frye

Perry County Engineer
Jack M. Hayes
Date: 4/24/79

77915
RECORDED IN RECORD
7:00 P
July 23 79
July 23, 1979
21
Fee $8.64

April 17 79
3:05 P
April 18 79
19 150
Plats
Robert E. Wise
8.60

□ SECTION CORNER STONE FOUND
● MONUMENT ESTABLISHED BY THE STATE OF OHIO OFFICE OF THE LAKE LANDS ADMINISTRATOR
——— COUNTY LINE
▲ BEARING CHANGE

STATE OF OHIO
OFFICE OF
LAKE LANDS ADMINISTRATOR

BUCKEYE STATE LAKE
COUNTY
BOUNDARY RESOLUTION

SIMPSON AND MASTRIANI
CONSULTING ENGINEERS
COLUMBUS, OHIO 43214

SCALE: GRAPHIC
DATE: July 7, 1978
SHEET 1 OF 1

DESCRIPTION
APPROVED
JOHN N. WATKINS
Licking County Engineer
TAX MAP NO. 10
10 Licking
BY

TRANSFERRED
Date April 17 1979
George D. Buchanan
Fairfield County Auditor

7/24/79
J.K.

DELMER HOOPS
DELMER D. HOOPS
FAIRFIELD COUNTY
LANCASTER, OHIO
PER. CO. AUDITOR

5-21