See Declaration in DR. Vol. 327 page 1238

PLAT BK 5 P 240
SLOT 386

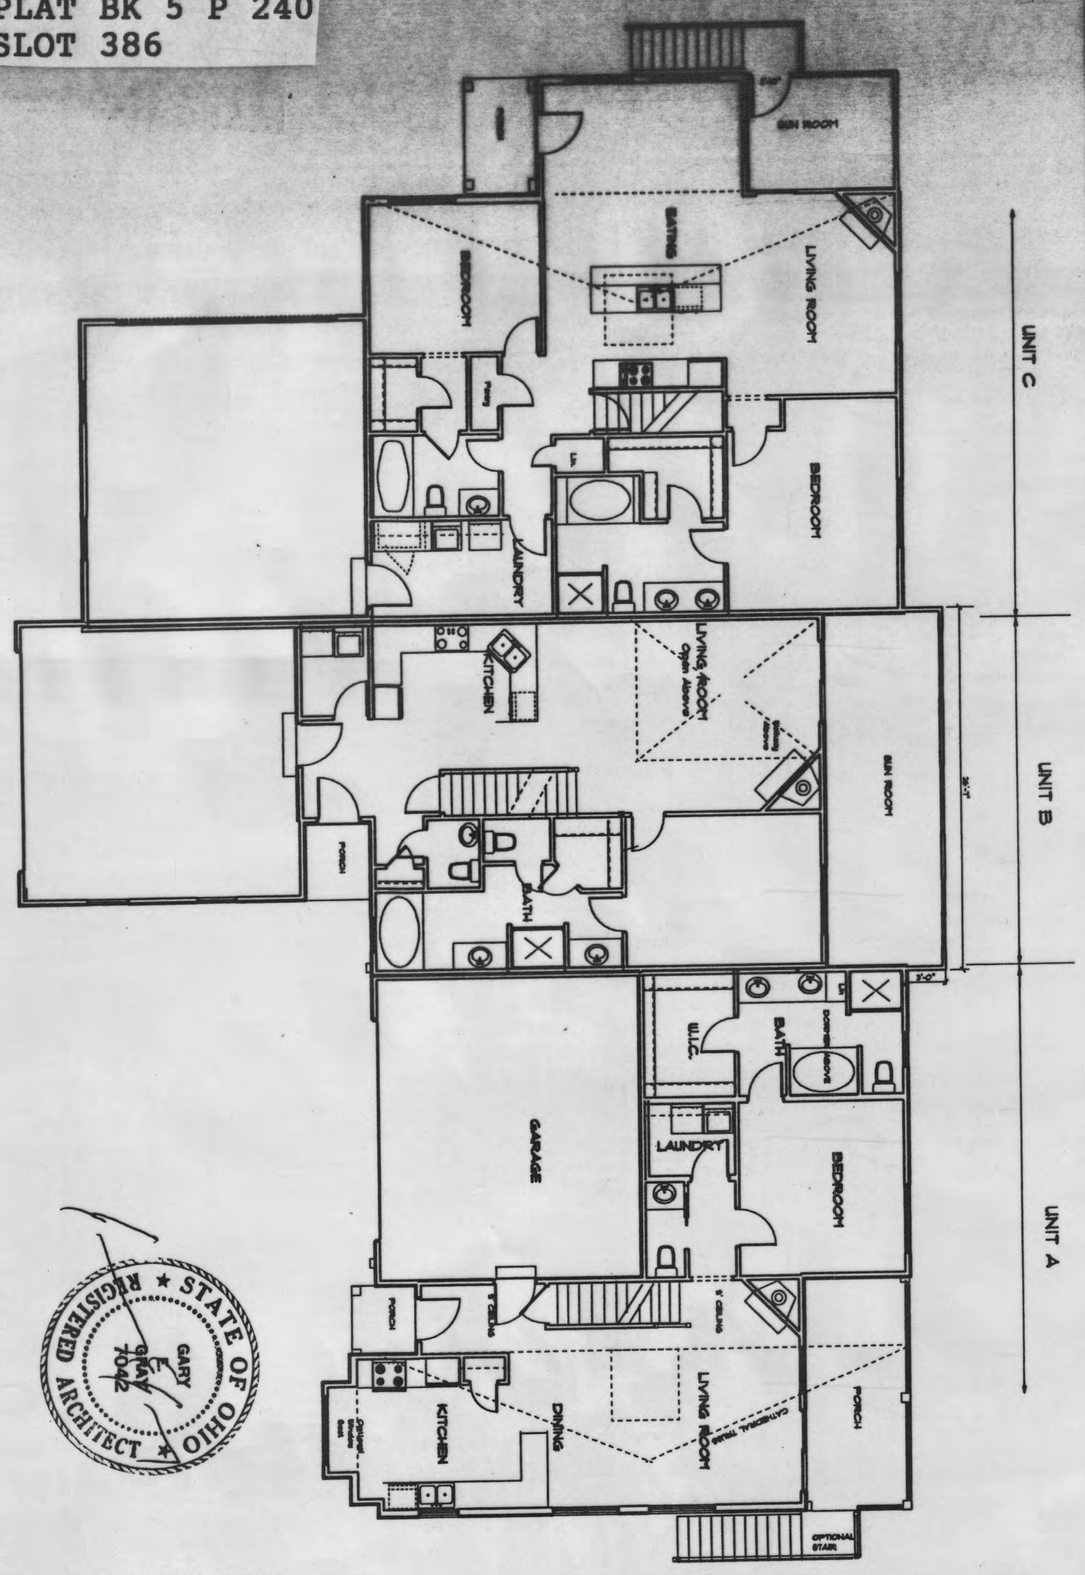

THE ARCHITECT HEREBY ATTESTS THAT THE DRAWING REPRESENTS THE ACTUAL BUILDING AS CONSTRUCTED AS OF AUGUST 1, 2005.

SHEET Ac-2 Main Level Plan

Gary E. Gray
Planning & Architecture
330 West Spring Street
Columbus, OH 43215

Building Number 3
Condominium Drawings

PLAT BK 5 P 240
SLOT 386

SLOT 386 PLAT BOOK 240

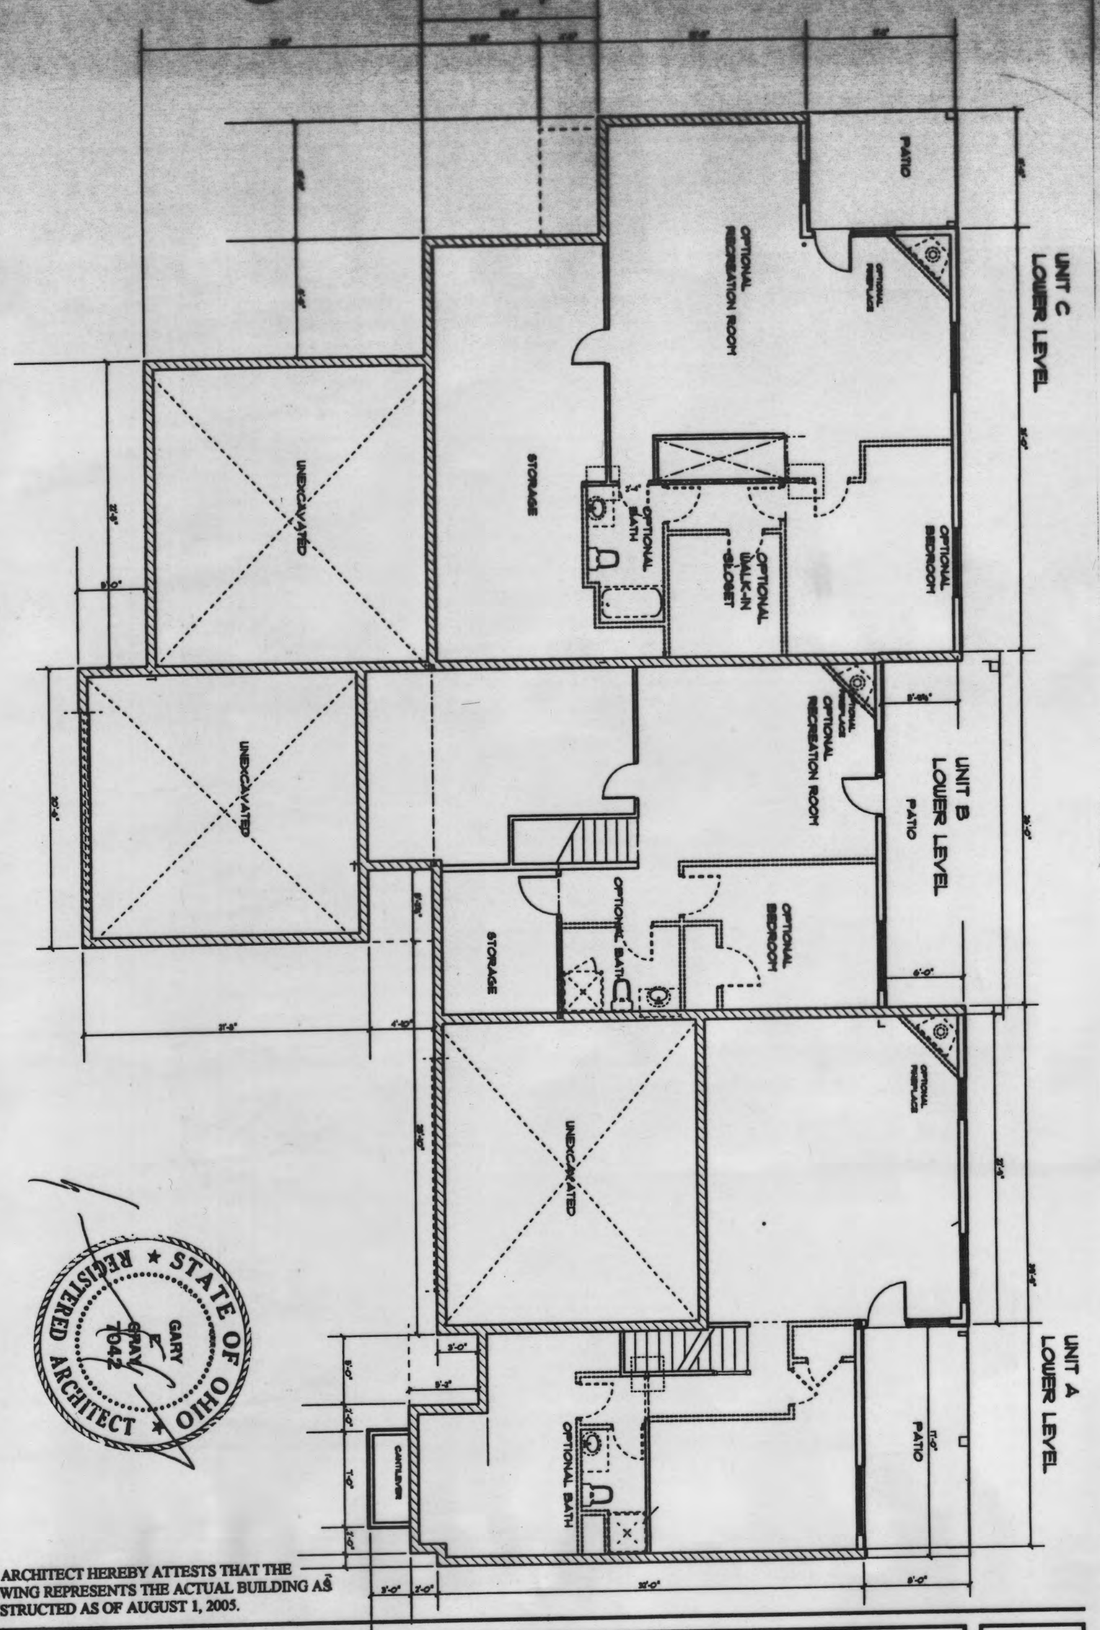

THE ARCHITECT HEREBY ATTESTS THAT THE DRAWING REPRESENTS THE ACTUAL BUILDING AS CONSTRUCTED AS OF AUGUST 1, 2005.

SHEET Ac-1 Lower Level Plan

Gary E. Gray
Planning & Architecture
330 West Spring Street
Columbus, OH 43215

Building Number 3
Condominium Drawings

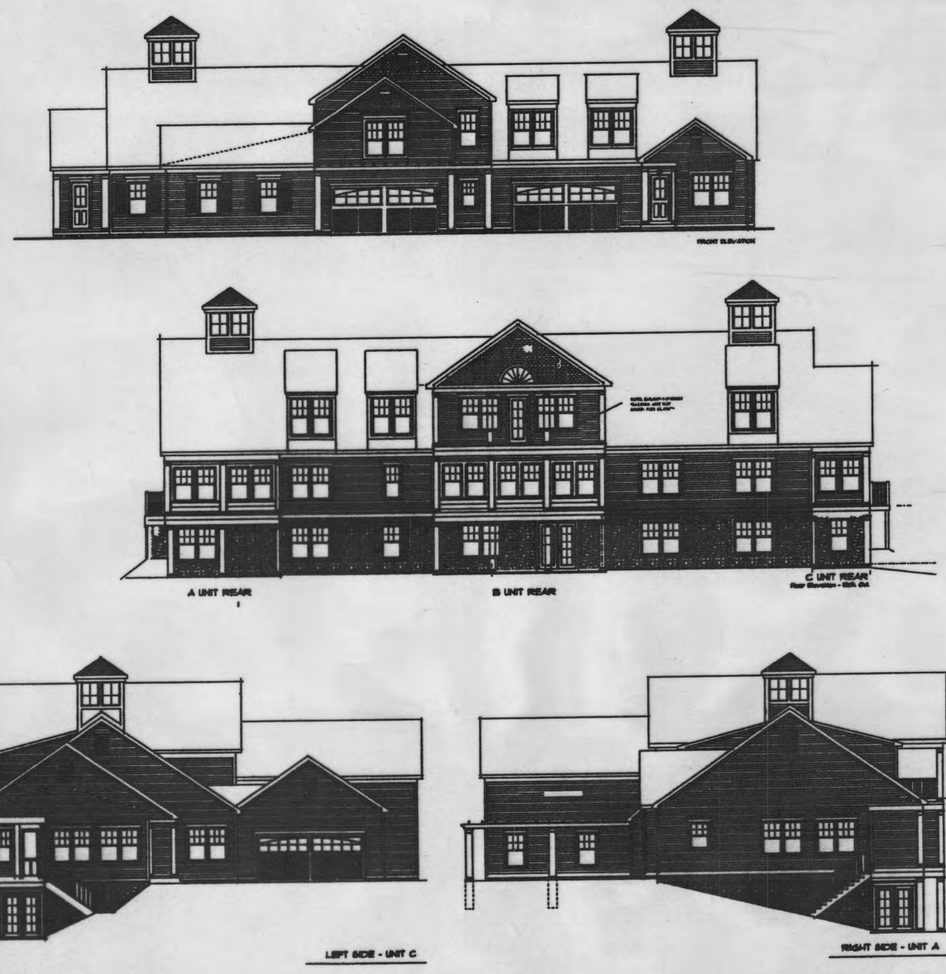

THE ARCHITECT HEREBY ATTESTS THAT THE DRAWING REPRESENTS THE ACTUAL BUILDING AS CONSTRUCTED AS OF AUGUST 1, 2005.

SHEET Ac-4 Elevations

Gary E. Gray
Planning & Architecture
330 West Spring Street
Columbus, OH 43215

Building Number 3
Condominium Drawings

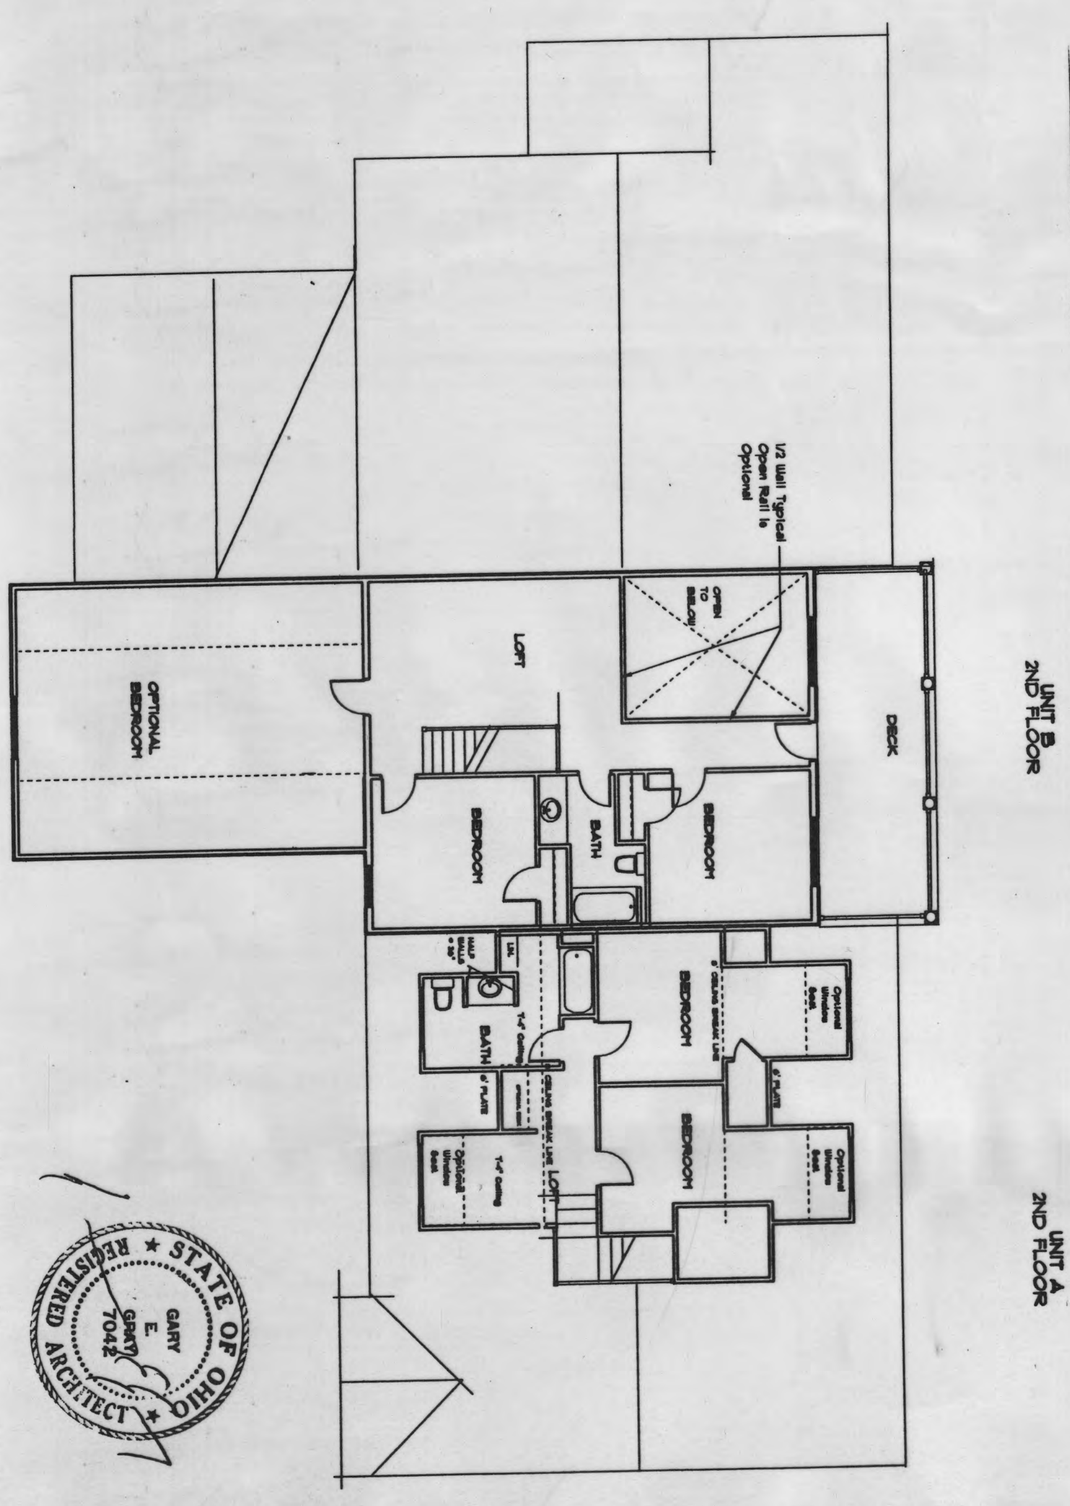

THE ARCHITECT HEREBY ATTESTS THAT THE DRAWING REPRESENTS THE ACTUAL BUILDING AS CONSTRUCTED AS OF AUGUST 1, 2005.

SHEET Ac-3 Second Level Plan

Gary E. Gray
Planning & Architecture
330 West Spring Street
Columbus, OH 43215

Building Number 3
Condominium Drawings

PLAT BK 5 P 240
SLOT 386