PB 5 PG 248
Slot 394

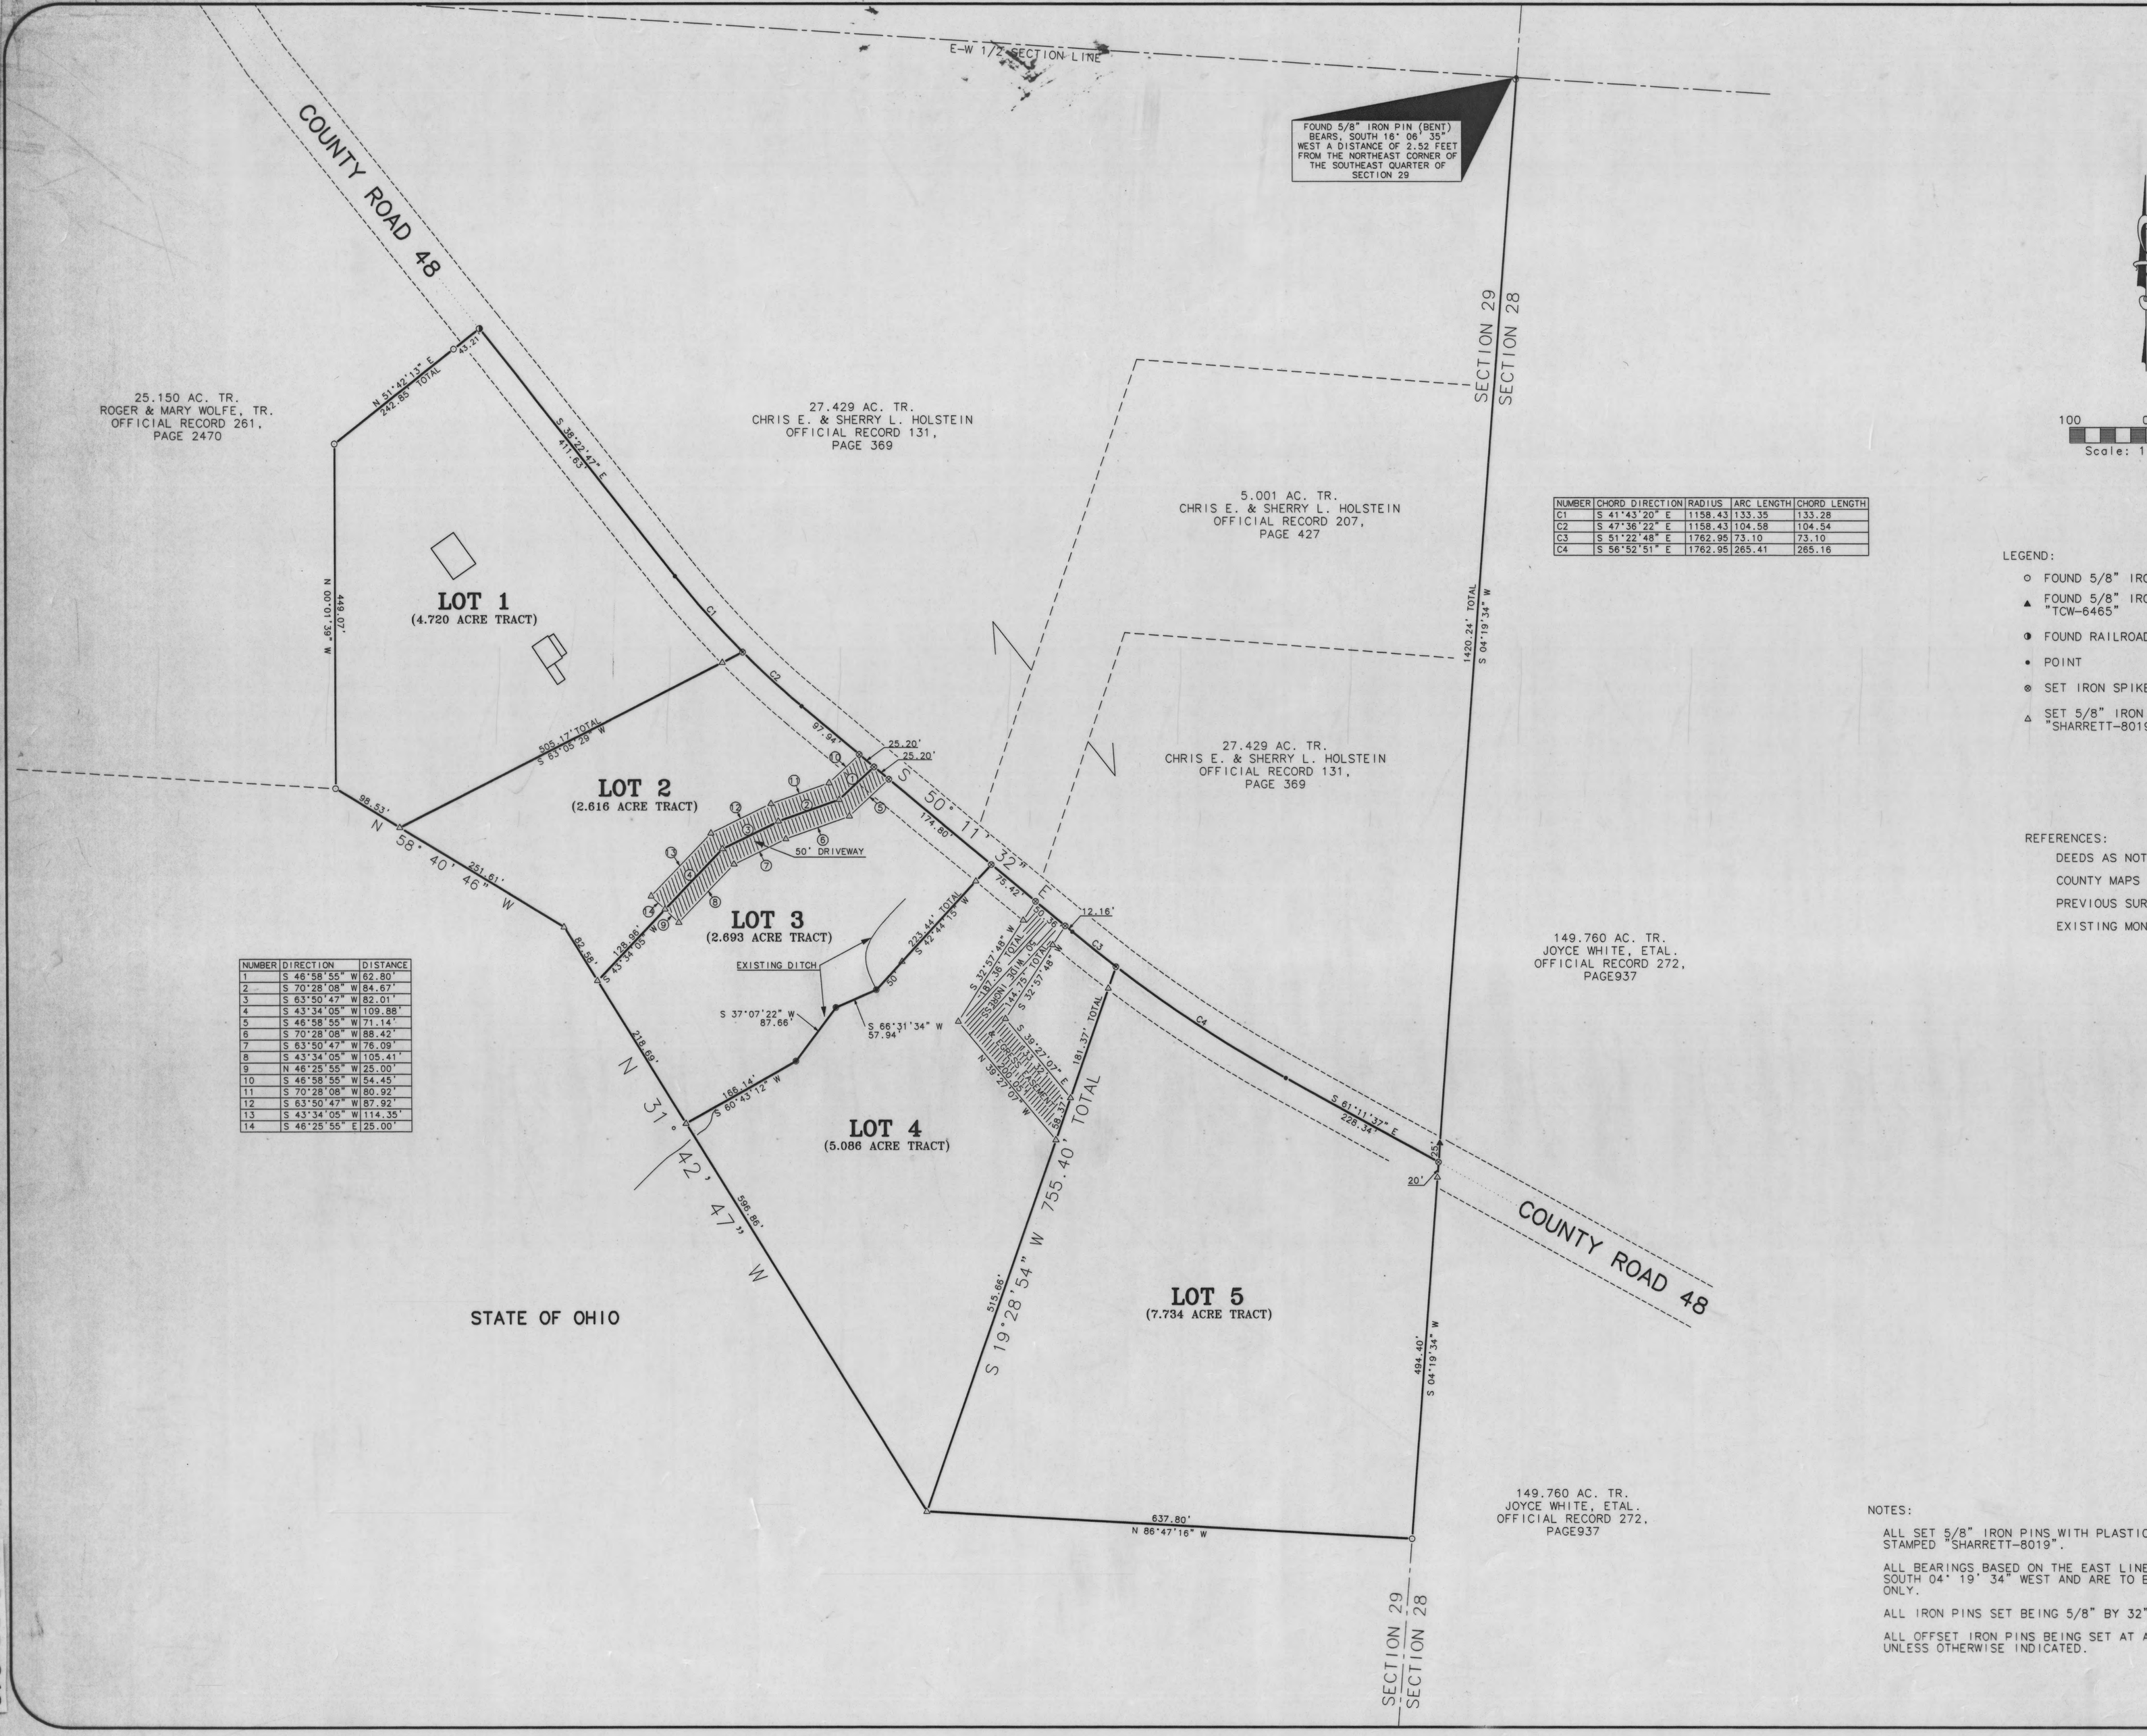

NUMBER	CHORD DIRECTION	RADIUS	ARC LENGTH	CHORD LENGTH
C1	S 41°43'20" E	1158.43	133.35	133.28
C2	S 47°36'22" E	1158.43	104.58	104.54
C3	S 51°22'48" E	1762.95	73.10	73.10
C4	S 56°52'51" E	1762.95	265.41	265.16

NUMBER	DIRECTION	DISTANCE
1	S 46°58'55" W	62.80'
2	S 70°28'08" W	84.67'
3	S 63°50'47" W	82.01'
4	S 43°34'05" W	109.88'
5	S 46°58'55" W	71.14'
6	S 70°28'08" W	88.42'
7	S 63°50'47" W	76.09'
8	S 43°34'05" W	105.41'
9	N 46°28'55" W	25.00'
10	S 46°58'55" W	54.45'
11	S 70°28'08" W	80.92'
12	S 63°50'47" W	87.92'
13	S 43°34'05" W	114.35'
14	S 46°25'55" E	25.00'

LEGEND:

- ○ FOUND 5/8" IRON PIN
- ▲ FOUND 5/8" IRON PIN & I.D. CAP STAmped "TCW-6465"
- ◑ FOUND RAILROAD SPIKE
- • POINT
- ⊗ SET IRON SPIKE (60 PENNY NAIL)
- △ SET 5/8" IRON PIN & I.D. CAP STAMPED "SHARRETT-8019"

REFERENCES:

DEEDS AS NOTED
COUNTY MAPS
PREVIOUS SURVEYS
EXISTING MONUMENTS

NOTES:

ALL SET 5/8" IRON PINS WITH PLASTIC IDENTIFICATION CAPS ARE STAMPED "SHARRETT-8019".

ALL BEARINGS BASED ON THE EAST LINE OF SECTION 29 BEING SOUTH 04° 19' 34" WEST AND ARE TO BE USED TO DENOTE ANGLES ONLY.

ALL IRON PINS SET BEING 5/8" BY 32".

ALL OFFSET IRON PINS BEING SET AT A DISTANCE OF 30.00 FEET UNLESS OTHERWISE INDICATED.

P.S. PS SURVEYING
740-775-3548
800-848-3548
PAUL SHARRETT
PROFESSIONAL SURVEYOR
14 SOUTH MAIN ST. SUITE 3A
CHILLICOTHE, OHIO 45601
• LOTS • FARMS • SUBDIVISIONS • CONSTRUCTION

STATE OF OHIO
SHARRETT
S-8019
REGISTERED
PROFESSIONAL SURVEYOR

200600000295
Filed for Record in
PERRY COUNTY, OHIO
BARBARA J. FOX
01-19-2006 At 10:38 am.
PLAT 172.00

BEAVER HOLLOW SUBDIVISION

SITUATED IN THE SOUTHEAST QUARTER OF SECTION 29,
T-16-N, R-15-W, CLAYTON TOWNSHIP, PERRY COUNTY,
STATE OF OHIO

FILENAME: EGPT / PE0501-01.DWG

SHEET	JOB	DRAWN	DATE
2/2	REVISIONS 11-23-05	P.R.S.	8-16-05

PB 5 PG 248
Slot 394