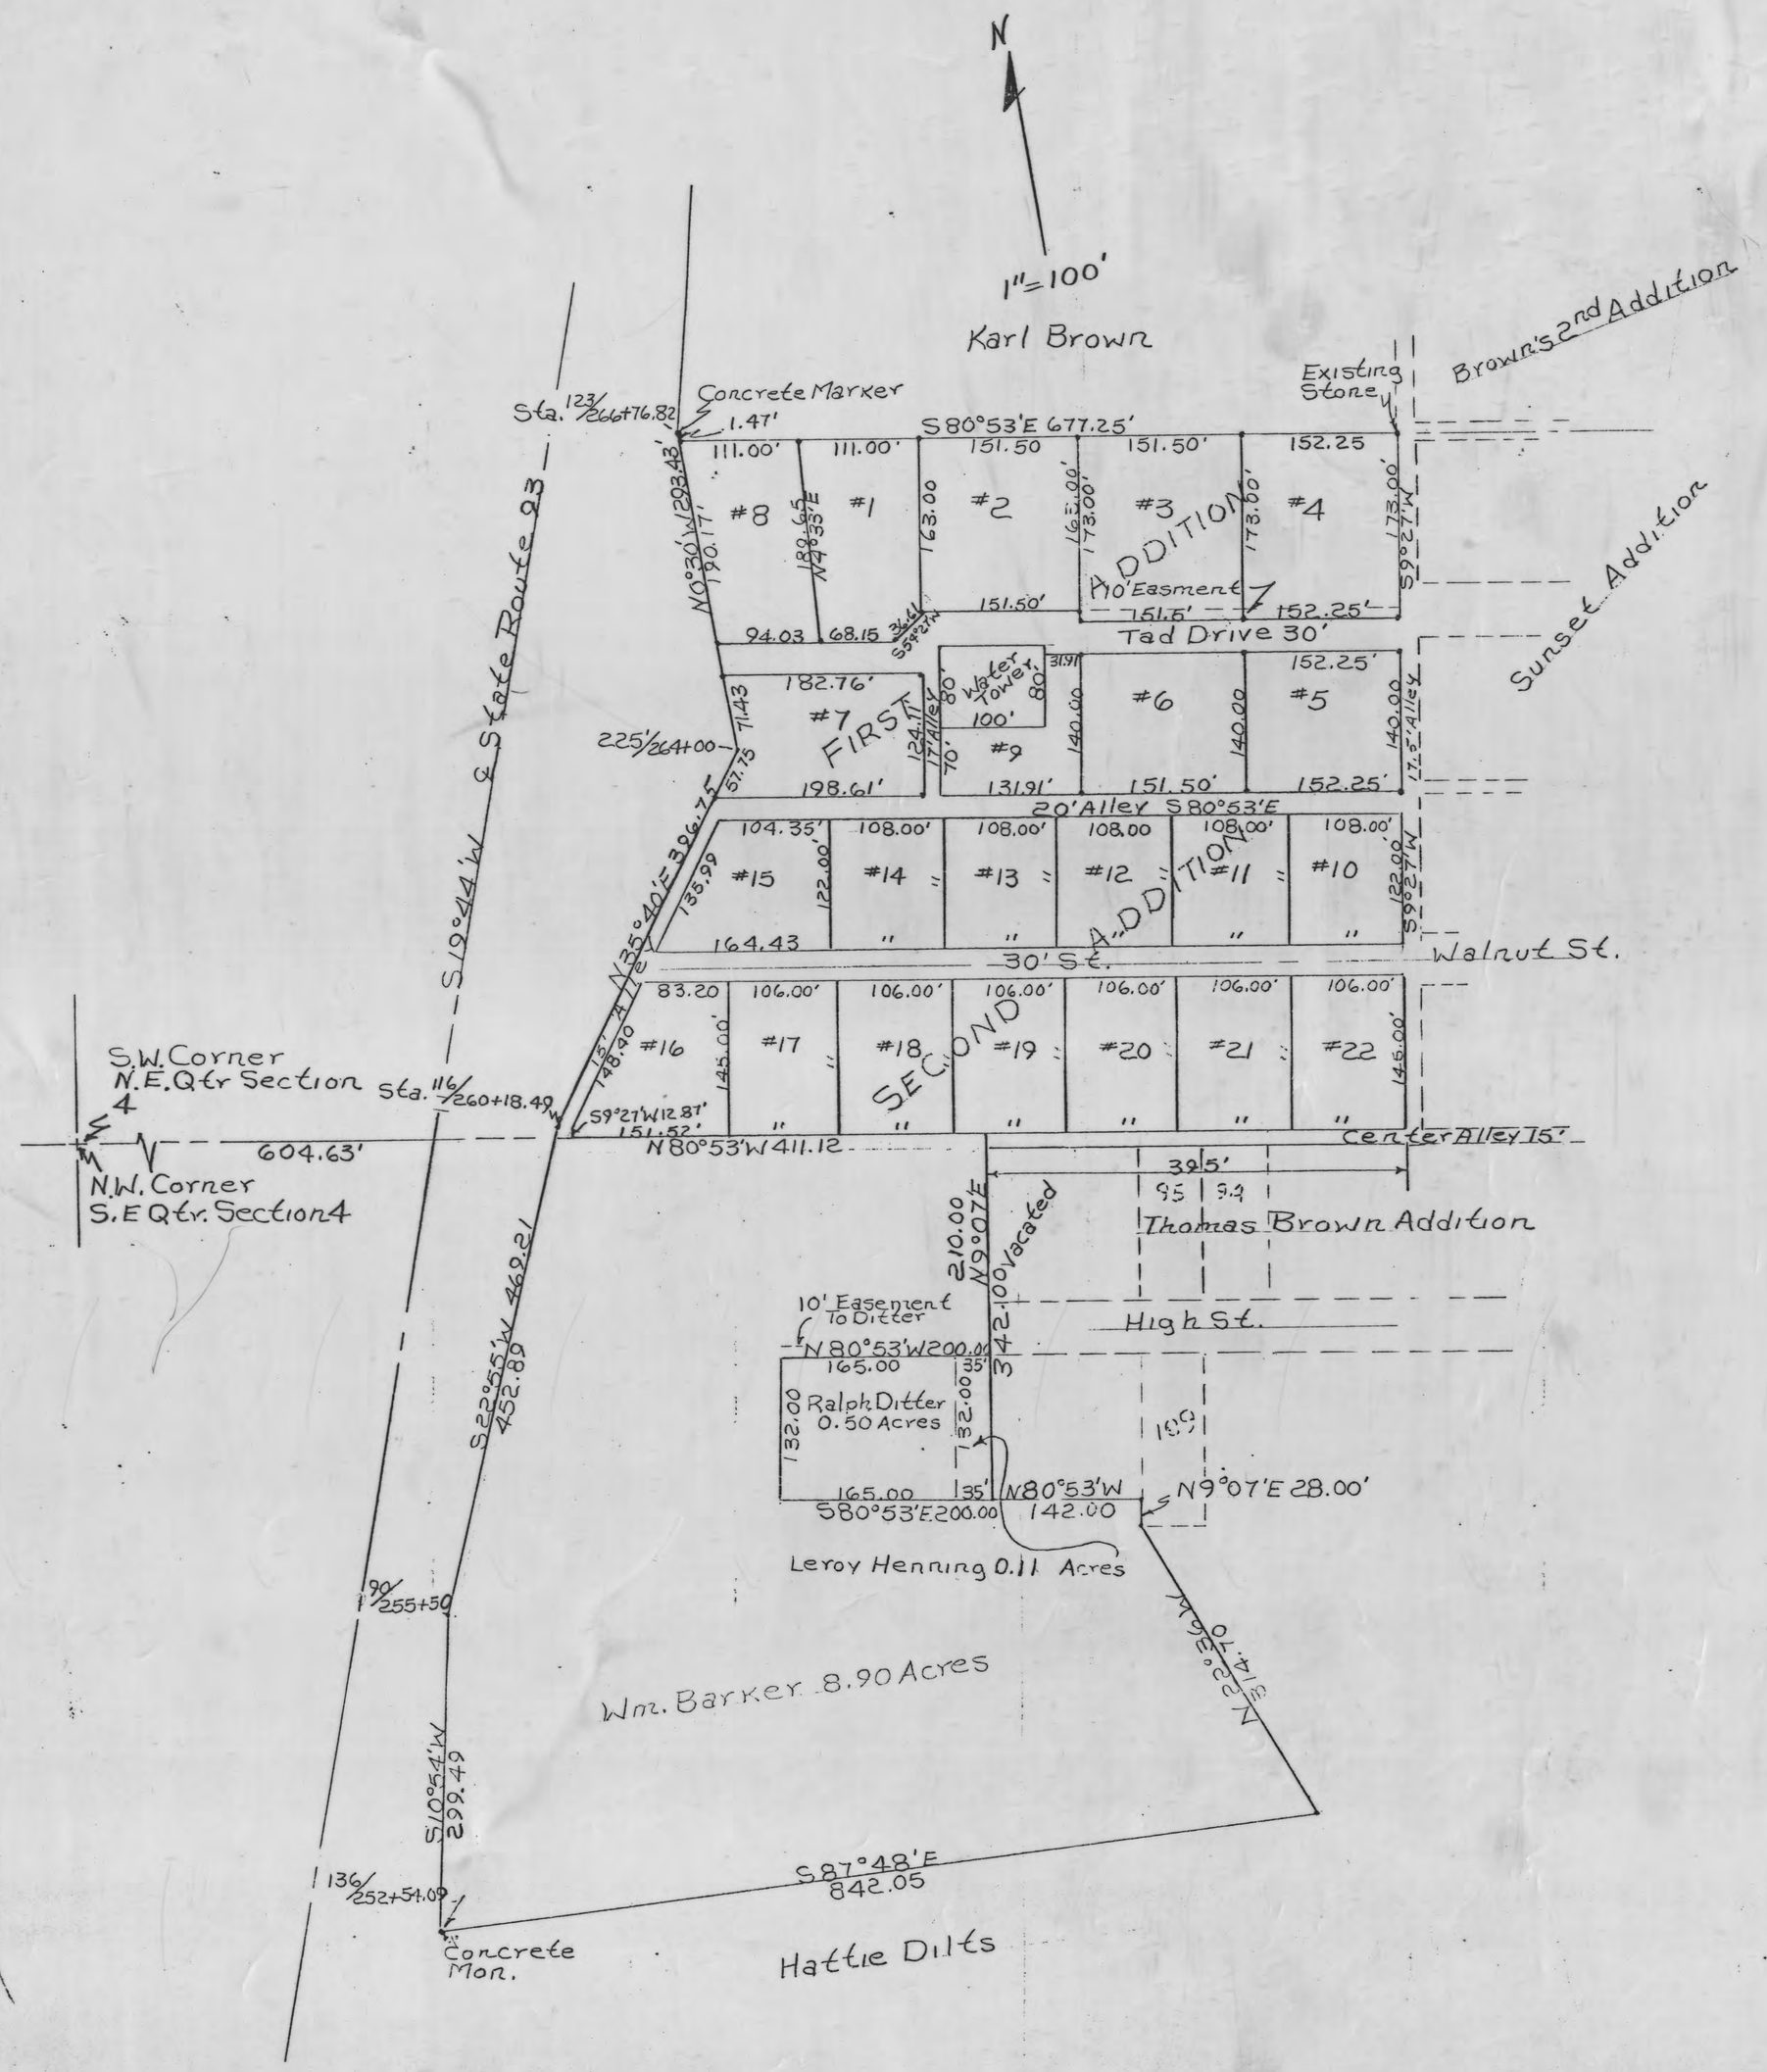

CERTIFICATE OF SURVEYOR

I Hereby Certify That At The Direction Of William H. Barker And Donna J. Barker, Owners Of The Real Estate Shown, I Surveyed And Platted Into Lots, And Streets 10.42 Acres Of The Property Described In Deed Book 198 Page 50 That Said Lots Are Numbered From 1 to 22 Inclusive, That Dimensions Are In Feet And Decimal Parts Thereof And That Iron Pins Are Placed At All Lot Corners For Regulation Of All Future Surveys

R. L. Daniels
R.L. Daniels
Registered Surveyor No. 5410

DEDICATION

We The Under Signed William H. Barker, And Donna J. Barker, Being The Owners And All Parties Having Any Right, Title Or Intrest In The Real Estate Shown Hereby Certify That We Have Caused The Same To Be Surveyed And Platted Into Lots And Streets As Shown, That Said Lots, Are Numbered From 1 to 22 Inclusive; That The Foregoing Real Estate Has Been Named Barker's Additions 1+2, That The Drives, Lanes, And/or Thoroughfares Are Hereby Dedicated To The Public For Use As Such. Restrictions Accompanying This Plat Shall Apply Wheather Specified In Conveyances Or Not. Easements For Drainage, And Public Utilities Are Hereby Reserved As Shown.

William H. Barker
William H. Barker

Donna J. Barker
Donna J. Barker

ACKNOWLEGEMENT

State Of Ohio, County Perry, Township Harrison. Before Me A Notary Public In And For Said County Personally Apeared William H. Barker And Donna J. Barker Who Executed The Foregoing Instrument And Acknowledged That They Did Sign The Same And That It Was The Free Act And Deed Of Each In Testimony Thereof, I Here Unto Subscribed My Name And Affixed My Official Seal This 13 Day Of SEPTEMBER, 1990

Janice W McGlague
Notary Public

My Commission Expires May 7, 1992

Accepted And Approved This 13 Day Of SEPT. 1990 By Roseville Village Council

Joan V. Spring
President Council

Roseville Village Council

Accepted And Approved This 13 Day Of SEPTEMBER 1990 By Perry County Commissioners

Jim Brown

Wendy Kennedy

State Of Ohio, County Of Perry
Recieved For Record On The 14 Day of SEPTEMBER, 1990
At 10:40 A.M. O'clock
Recorded
In Plat Book 5 Page 58

Barbara J. Fox
Recorder

Fee -0-

Slot # 256-B

BARKER'S FIRST AND SECOND ADDITION, AND 8.90 ACRES TO THE VILLAGE OF ROSEVILLE

PART OF NE + SE Qtrs. OF SEC. 4 TWP. 14, RANGE 14, HARRISON TWP, PERRY COUNTY OHIO.