OAKFIELD WOODS

2/2

N

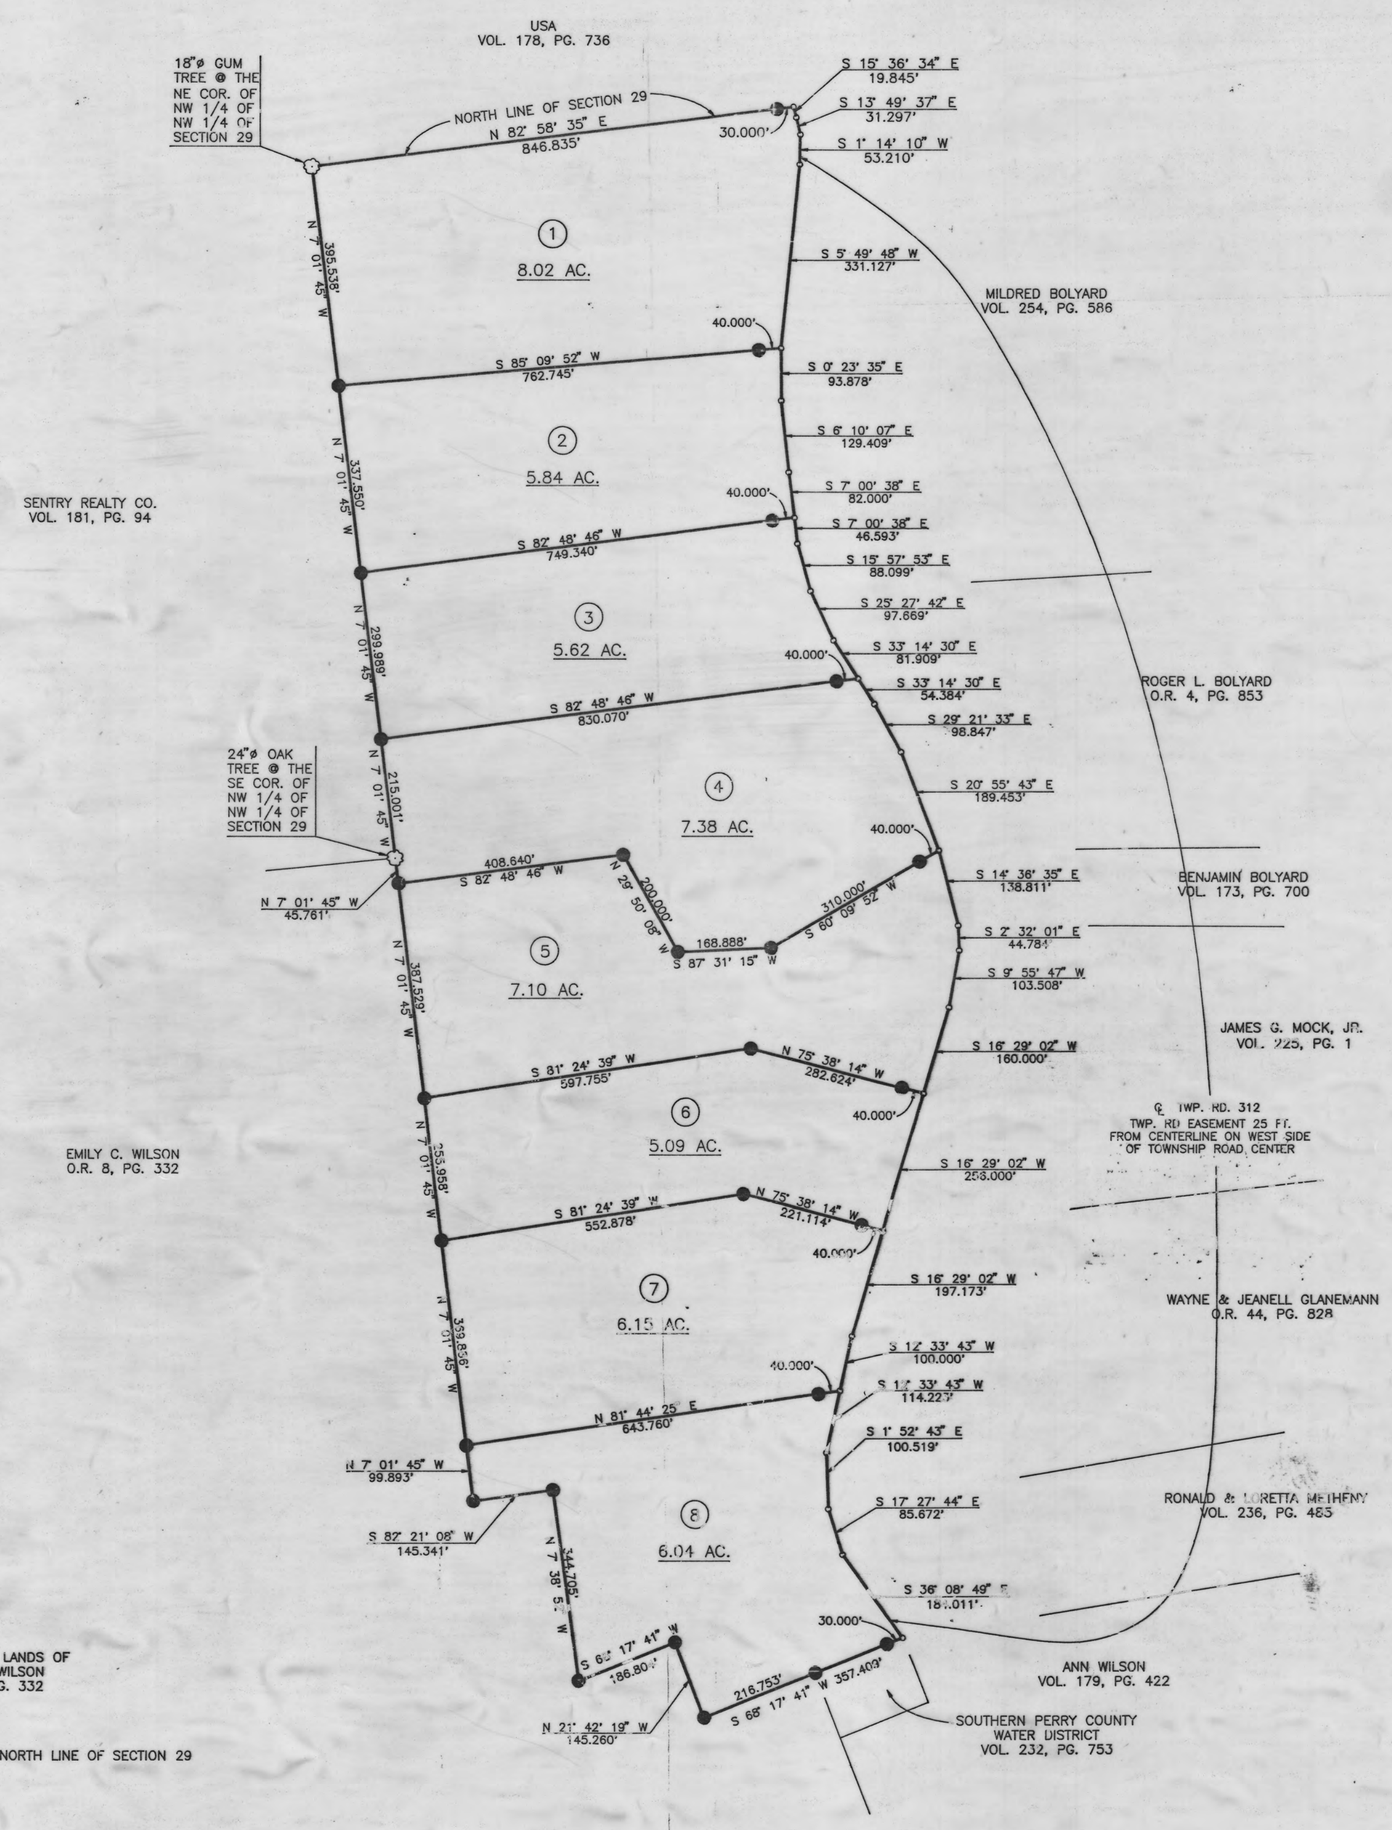

PART OF THE LANDS OF
EMILY C. WILSON
O.R. 8, PG. 332

BEARINGS ARE BASED ON THE NORTH LINE OF SECTION 29
BEARING N 82° 58' 35" E.

IRON PINS SET ARE 5/8 INCH REBAR, 30 INCHES LONG, WITH
PLASTIC IDENTIFICATION CAPS SET FLUSH WITH THE GROUND.

ALL LOTS HAVE A BUILDING SET-BACK LINE OF NOT LESS
THAN 75 FEET FROM THE CENTERLINE OF THE TOWNSHIP ROAD.

200 0 200

The TCW Company
1218 St. Rt. 93 NE
New Lexington, Ohio 43764 (614) 342-5131

SURVEY FOR: OAKFIELD WOODS
REVISED: 7/2/92
DATE: 6/22/92
RANGE: 14W
TOWNSHIP: 13N
SECTION: 29
POL. TWP: PLEASANT
COUNTY: PERRY
SCALE: 1" = 200'
STATE OF OHIO

● IRON PIN SET
⊙ IRON PIN FOUND
⊕ POST
▲ RAILROAD SPIKE SET
△ RR SPIKE FOUND
⊙ STONE FOUND
-x-x- FENCE
∘ POINT

RONALD M. MERCKLE
OHIO REG. SURVEYOR NO. 6473

THOMAS C. WILSON
OHIO REG. SURVEYOR NO. 6465