5/90

W.D.F. SUBDIVISION

BEING A PART OF THE EAST 1/2 OF SECTION 9 AND A PART OF THE S/W 1/4 OF SECTION 9, BOTH IN T-17-N, R-15-W, MADISON TOWNSHIP, PERRY COUNTY, OHIO.

2/2

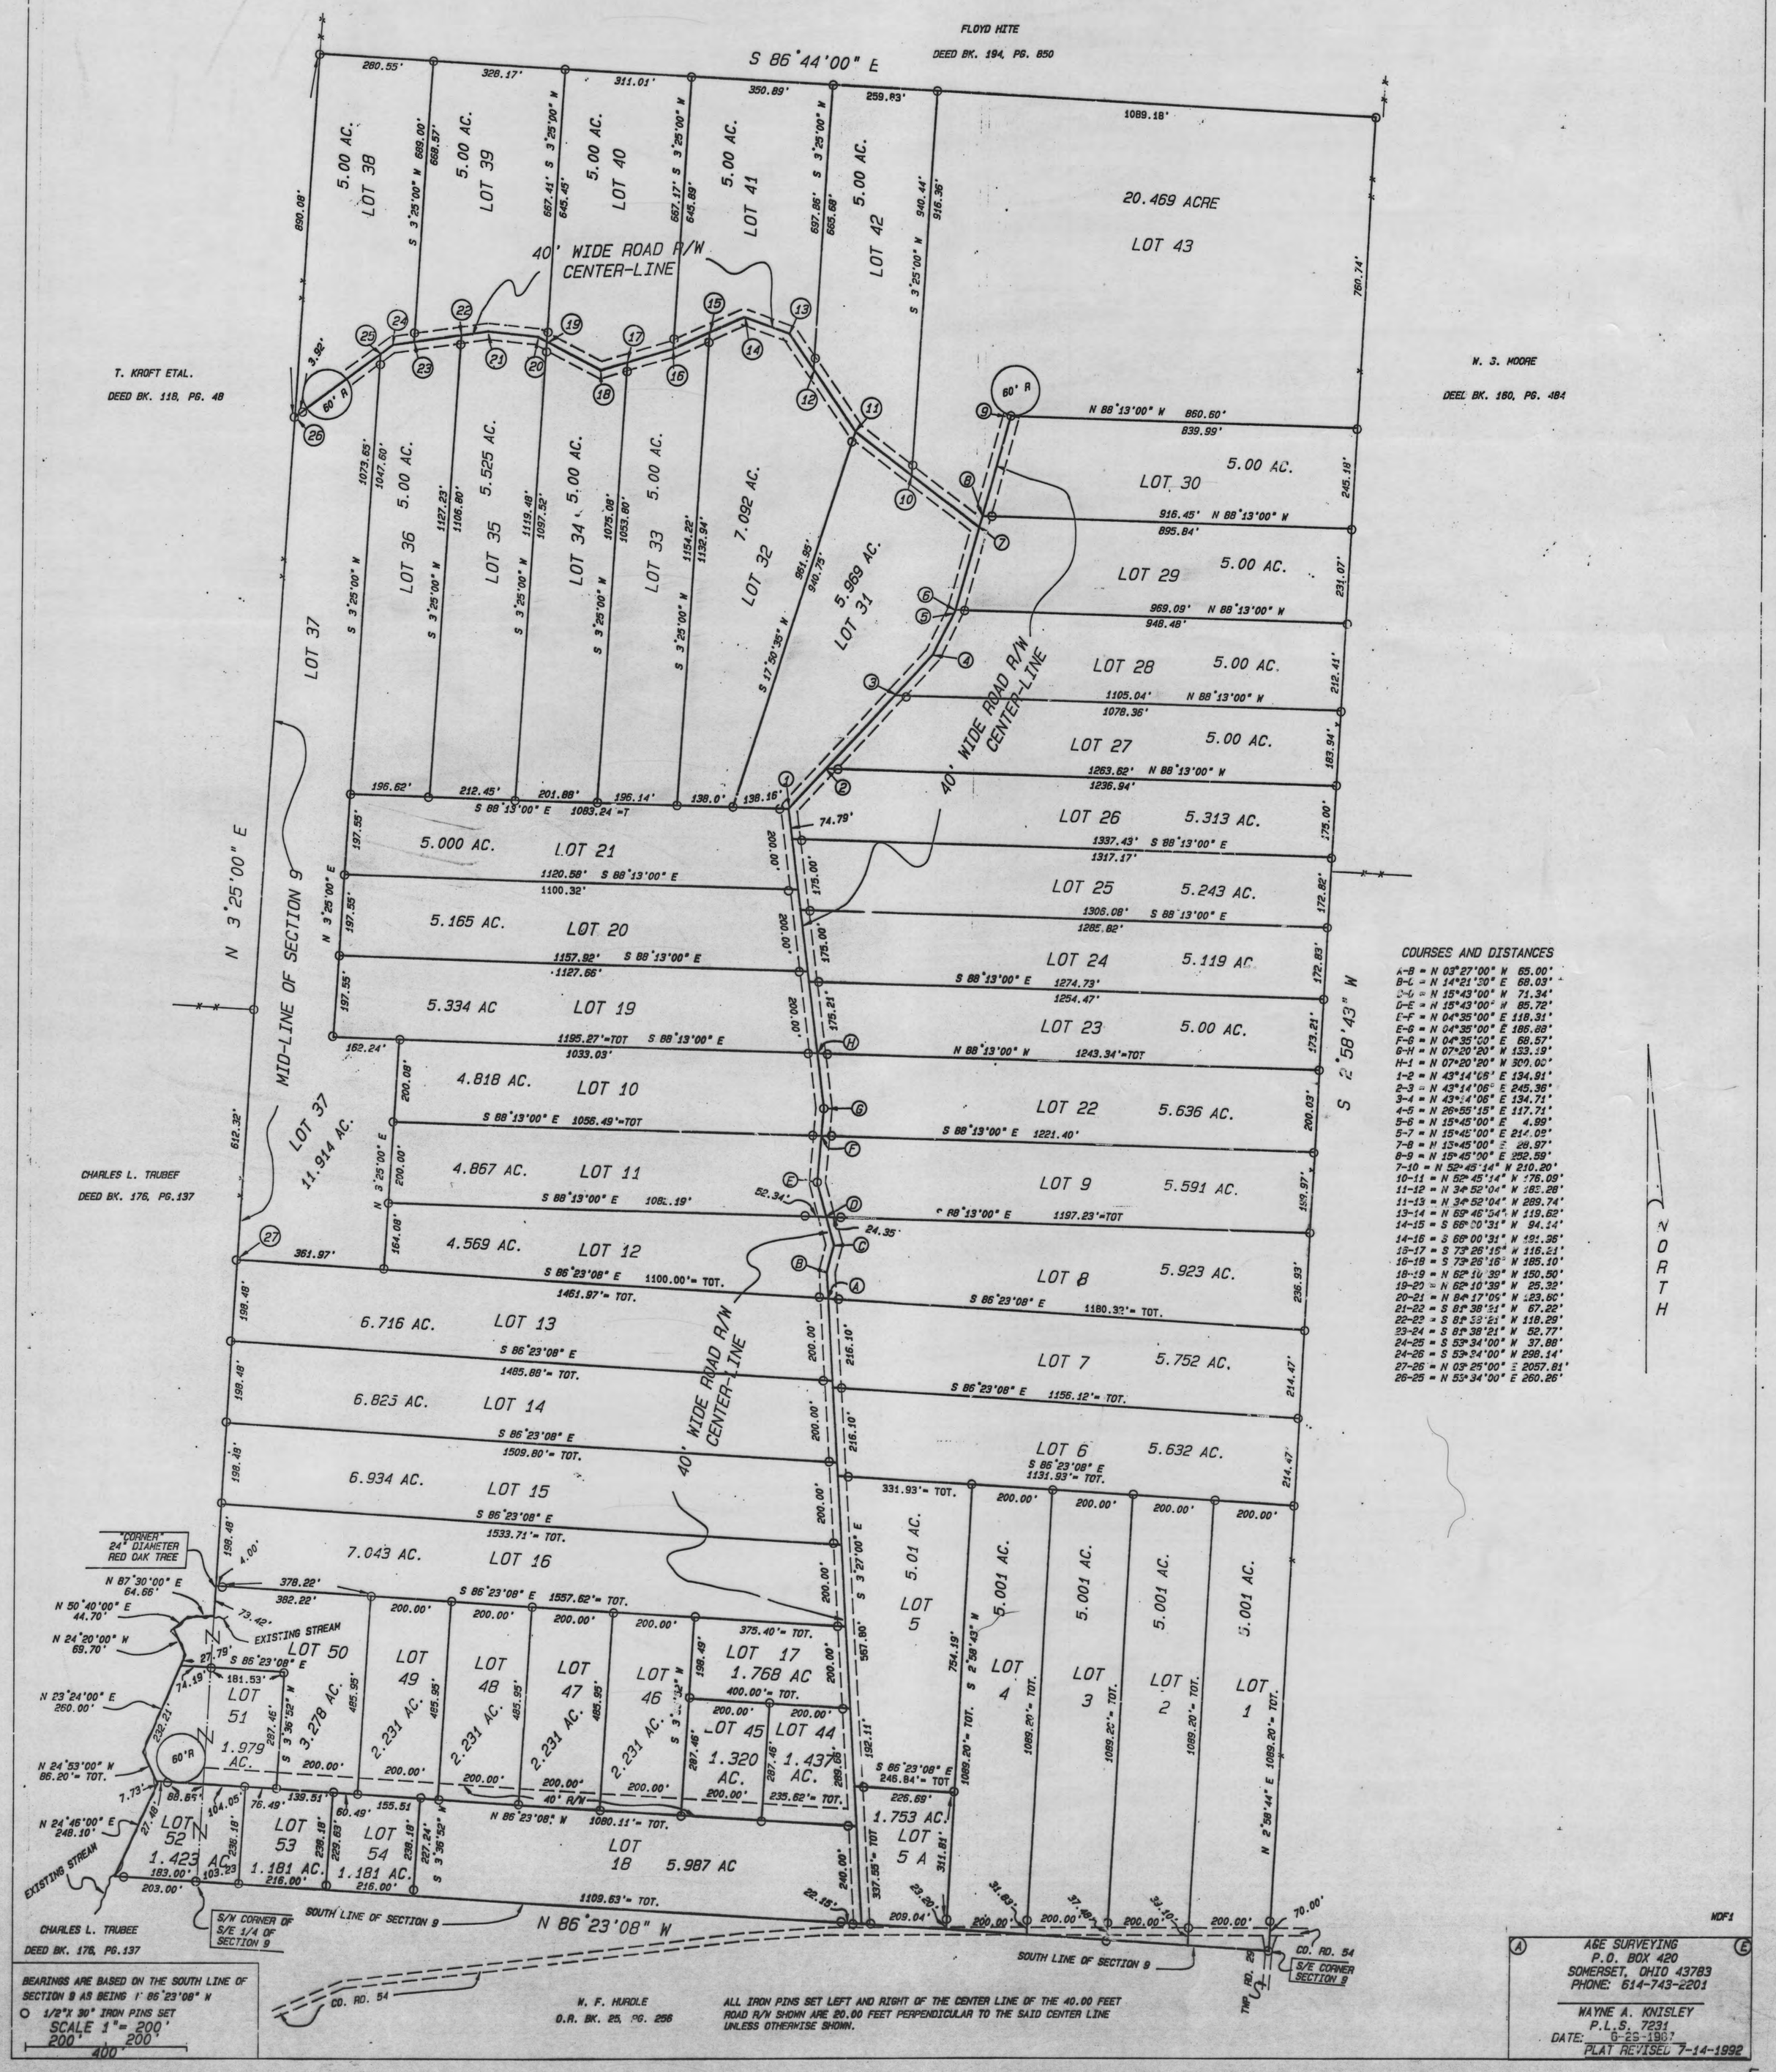

COURSES AND DISTANCES

A-B = N 03°27'00" W 65.00'
B-C = N 14°21'30" E 68.03'
C-D = N 15°43'00" W 71.34'
D-E = N 15°43'00" W 85.72'
E-F = N 04°35'00" E 118.31'
E-G = N 04°35'00" E 186.88'
F-G = N 04°35'00" E 68.57'
G-H = N 07°20'20" W 133.19'
H-I = N 07°20'20" W 300.00'
1-2 = N 43°14'06" E 134.91'
2-3 = N 43°14'06" E 245.36'
3-4 = N 43°14'06" E 134.71'
4-5 = N 26°55'15" E 117.71'
5-6 = N 15°45'00" E 4.99'
5-7 = N 15°45'00" E 214.09'
7-8 = N 15°45'00" E 28.97'
8-9 = N 15°45'00" E 252.59'
7-10 = N 52°45'14" W 210.20'
10-11 = N 52°45'14" W 176.09'
11-12 = N 34°52'04" W 183.28'
11-13 = N 34°52'04" W 289.74'
13-14 = N 69°46'54" W 119.62'
14-15 = S 66°00'31" W 94.14'
14-16 = S 66°00'31" W 191.36'
16-17 = S 73°26'16" W 116.21'
16-18 = S 73°26'16" W 185.10'
18-19 = N 62°10'39" W 150.50'
19-20 = N 62°10'39" W 25.32'
20-21 = N 84°17'09" W 123.60'
21-22 = S 81°38'21" W 67.22'
22-23 = S 81°38'21" W 118.29'
23-24 = S 81°38'21" W 52.77'
24-25 = S 53°34'00" W 37.88'
24-26 = S 53°34'00" W 298.14'
27-26 = N 03°25'00" E 2057.81'
26-25 = N 53°34'00" E 260.26'

BEARINGS ARE BASED ON THE SOUTH LINE OF SECTION 9 AS BEING N 86°23'08" W

○ 1/2"X 30" IRON PINS SET

SCALE 1"= 200'

200' 200' 400'

ALL IRON PINS SET LEFT AND RIGHT OF THE CENTER LINE OF THE 40.00 FEET ROAD R/W SHOWN ARE 20.00 FEET PERPENDICULAR TO THE SAID CENTER LINE UNLESS OTHERWISE SHOWN.

AGE SURVEYING
P.O. BOX 420
SOMERSET, OHIO 43783
PHONE: 614-743-2201

WAYNE A. KNISLEY
P.L.S. 7231
DATE: 6-29-1987

PLAT REVISED 7-14-1992

90

5/90