



PREPARED BY:  
KEVIN CANNON SURVEYING  
7945 TOWNSHIP ROAD 114 N.E.  
NEW LEXINGTON, OHIO 43764  
(740) 342-2835

YODER SUBDIVISION  
Perry County, Ohio  
Township of Pike, Sections 1  
Township 15, Range 15  
Township of Bearfield, Sections 5,6,7,8  
Township 13, Range 14

VICINITY MAP  
no scale

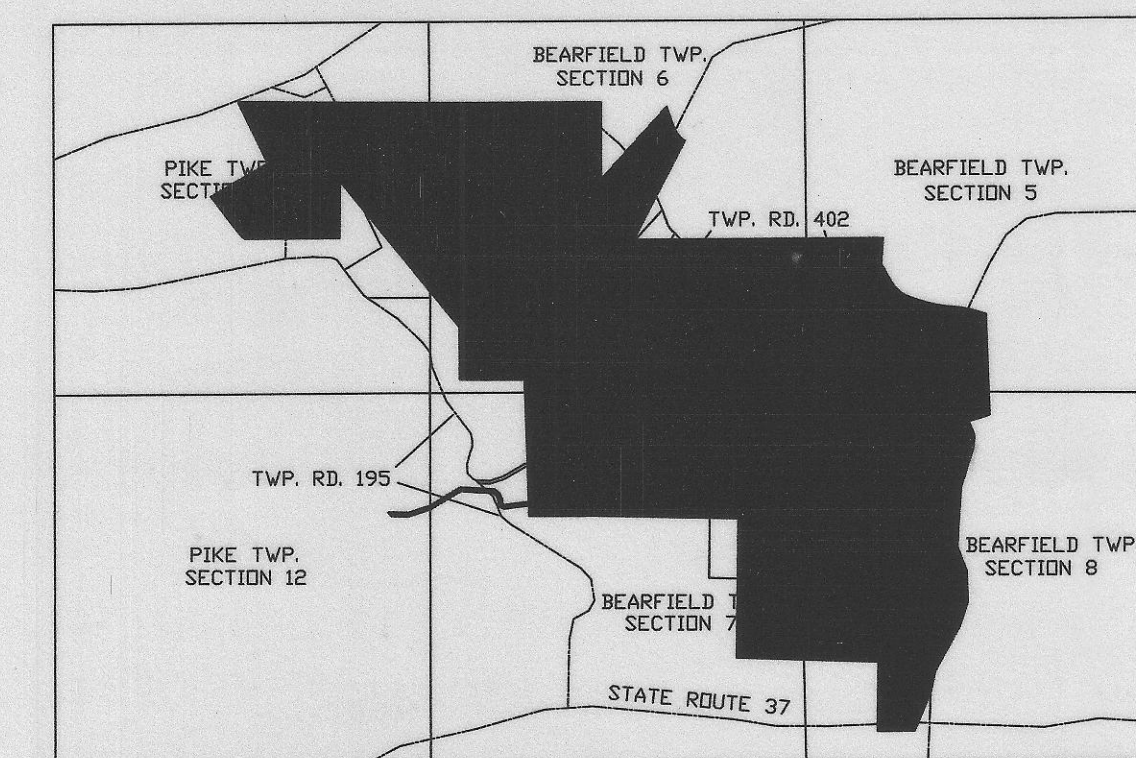


2/2

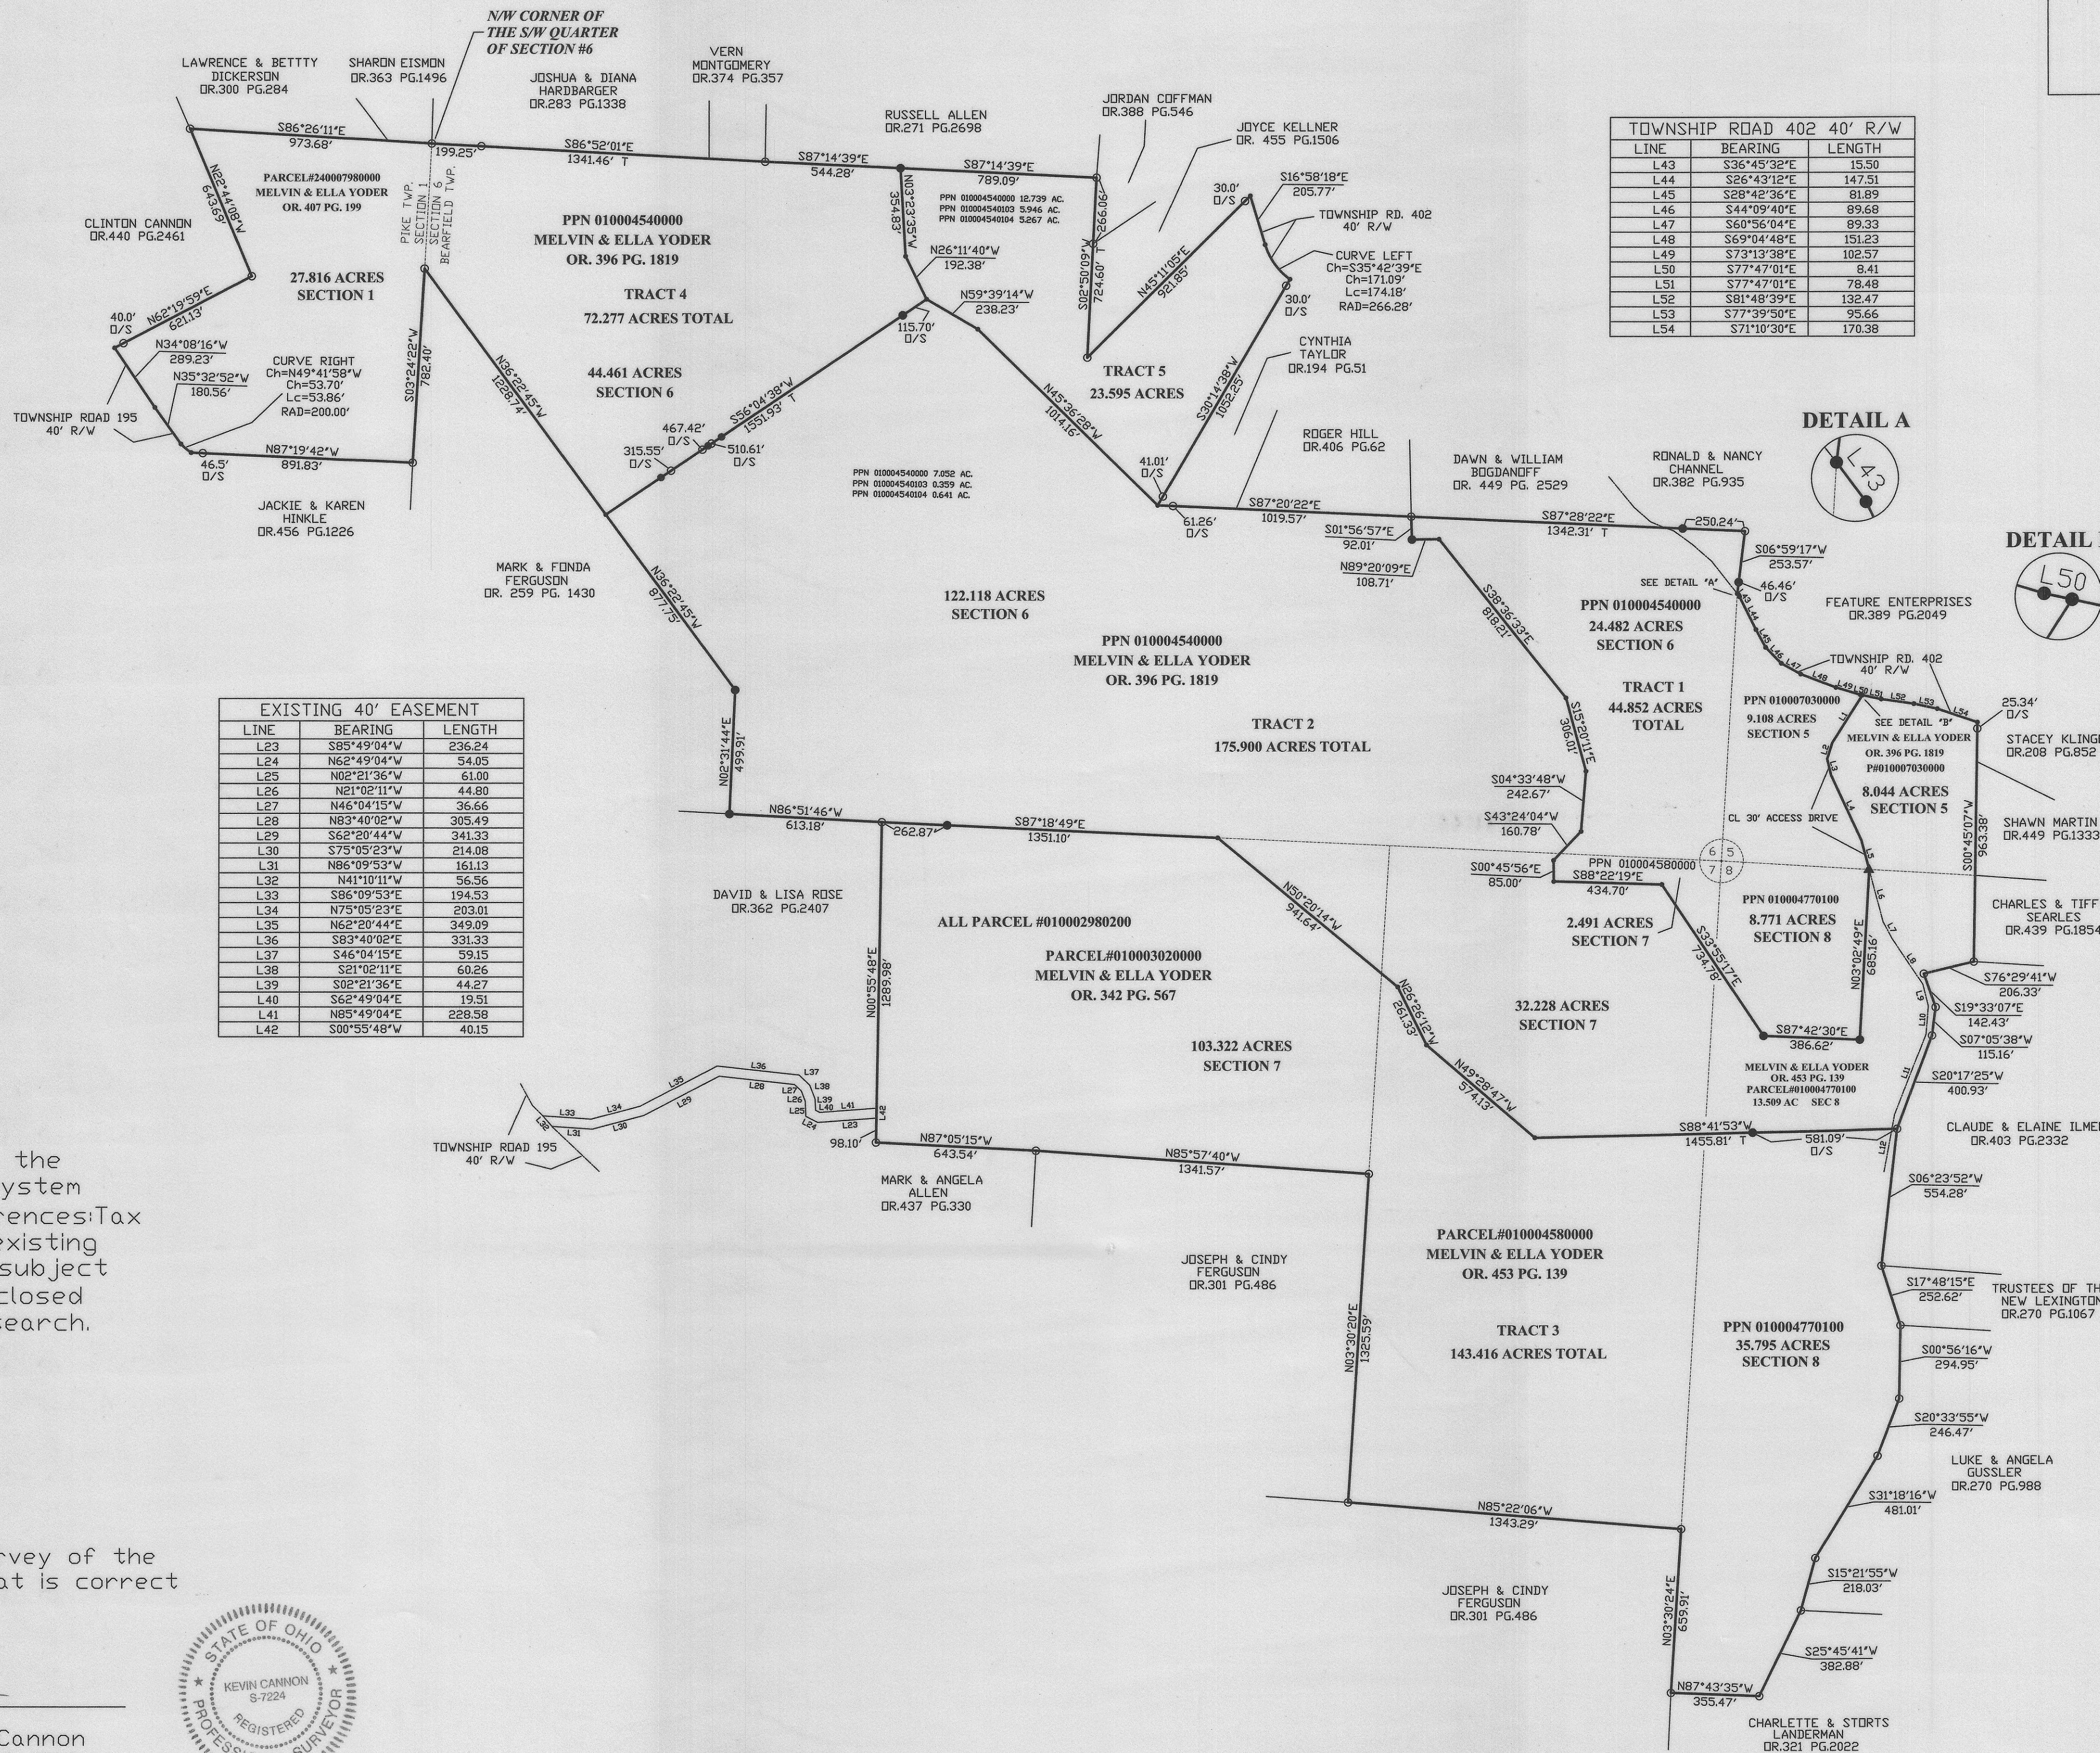

Bearings shown are based on the Ohio State Plane Coordinate System (South Zone) NAD 83. Data references: Tax Maps, Deed descriptions, and existing monumentation. This survey is subject to any facts that may be disclosed by a full and accurate title search.

I hereby certify that an actual survey of the premises was made, and that this plat is correct to the best of my knowledge.

11/9/20  
Date  
Kevin Cannon  
Ohio P.S. 7224

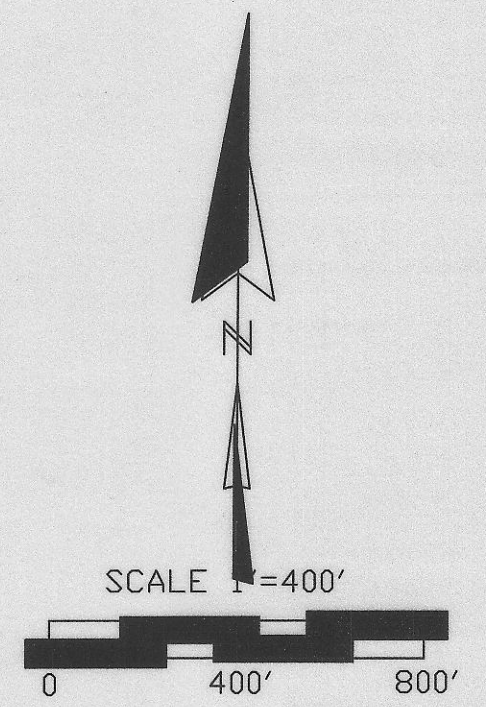

- LEGEND
- 30" Iron Pin Set
  - 5/8" Rebar W/Cap
  - Iron Pin Found
  - R.R. Spike Set
  - R.R. Spike Found
  - Inaccessible Point
  - Point