PERRY COUNTY, O.
HOPEWELL AND READING TWP'S.

AUTHORITY	DATE INSTALLED OR RETIRED	DESCRIPTION
G-16.867 A.F.E. 595	Installed October 15, 1920	Installation of stub and siding T-5523(2) L+587' to serve Belden Brick Co. P.S. in T-5523(1) about 769' from P.S. of T-5523(1).
C-23649 A.F.E.6795	Installed Aug. 30, 1925	Installation of 224.07' of 8" T.C. Drain pipe on right of main line between stations 1256+44 and 1278+84, and 23.51' of 8" T.C. Drain pipe on left of main line between stations 1256+67 and 1280+00. See Map #13.
C 25868 A.F.E. 8634	Retired Jan. 13, 1926	Retirement of 2 arm Train Order Signal formerly located on the left of station 1251+78.1.
C-30779 A.F.E. 8627	Completed Jan. 10, 1929	Relocation of Live Stock Facilities, station 1249+00.

CONTINUED ON TWP'S LIST.

SCHEDULE FOR LAND SALES ETC.

Custodian's No.	Kind of Instrument	Date of Instrument	Grantor	Grantee	Recorded Book	Recorded Page	Recorded Date	Area Acres	Area Square Feet	Remarks
300	Deed of Eset.	July 22, 1982	B & O. R.R.	State of Ohio Jul. 7	255	349-354	Aug. 20, 1982			Esmt. for S.R. 22. See Parcel No. 10 B.II.

NO.	REVISION	REFERENCE	DATE PLOTTED	A.F.E.	BY
1	NW ESMT TO STATE OF OHIO	ESMT CUST NO 300	9-22-82	54674	DVL

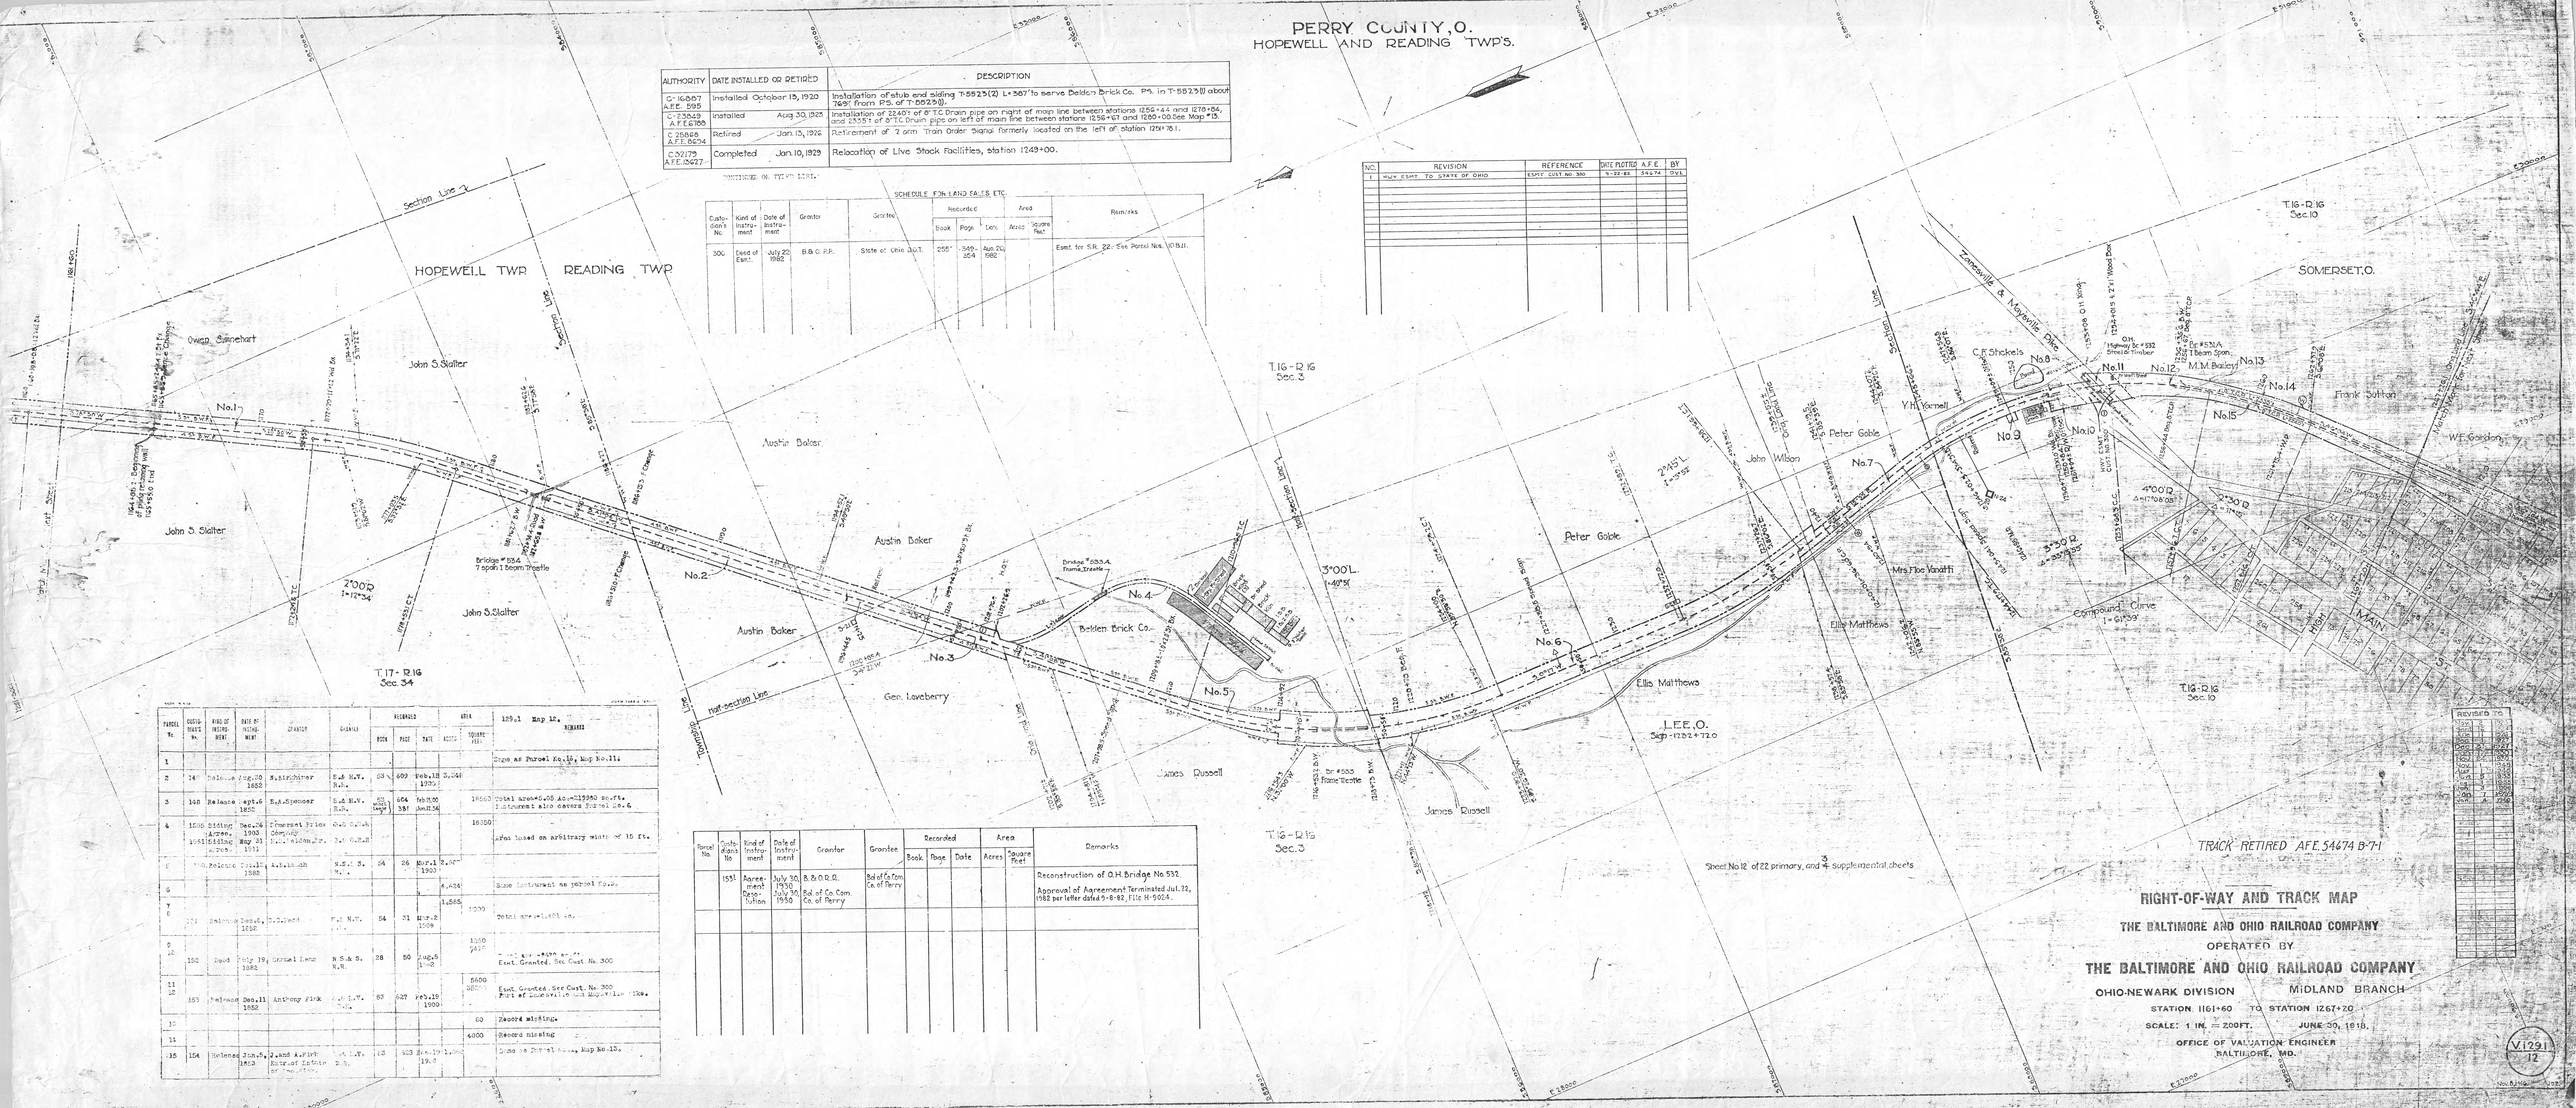

Parcel No.	Custodian's No.	Kind of Instrument	Date of Instrument	Grantor	Grantee	Recorded Book	Recorded Page	Recorded Date	Area Acres	Area Square Feet	Remarks
	1551	Agreement Construction	July 30, 1930 July 30, 1930	B. & O. R.R. Bd. of Co. Com. Co. of Perry	Bd. of Com. Co. of Perry						Reconstruction of O.H. Bridge No. 532. Approval of Agreement Terminated Jul. 22, 1982 per letter dated 5-8-82, File H-9024.

Parcel No.	Custodian's No.	Kind of Instrument	Date of Instrument	Grantor	Grantee	Recorded Book	Recorded Page	Recorded Date	Area Acres	Area Square Feet	129.1 Map 12. REMARKS
1											Same as Parcel No. 10, Map No. 11.
2	14	Release	Aug. 30 1852	S. Kirchner	S. & N.V. R.R.	53	609	Feb. 18 1930	3.048		
3	140	Release	Sept. 6 1852	E. A. Spencer	S. & N.V. R.R.	53 (Lease)	604 381	Feb. 20 Jan. 24		18560	Total area=4.06 Ac.=176880 sq.ft. Lessors also assess Parcel No. 4.
4	1506 1561	Siding Agree. Agree.	Dec. 26 1903 May 31 1911	Charles Brick Company	C.C.C.&St.L. R.R. C.C.C.&St.L. R.R.					16350	Lfos based on arbitrary width of 15 ft.
5		Release	Oct. 11 1882	A. Kirkish	N.S.& S. R.R.	54	26	Mar. 1 1900	2.067		
6									4.434		Same instrument as parcel 5 only.
7									1.565	1000	
8	151	Release	Dec. 6, 1852	[illegible]	N.S.& S. R.R.	54	31	Mar. 2 1900			Total area=1.601 ac.
9	10									1000 5427	[illegible] Esmt. Granted. See Cust. No. 300
10	152	Deed	Feb. 19, 1882	Israel Lane	N.S.& S. R.R.	28	50	Aug. 5 1-82			
11 12	153	Release	Dec. 11 1852	Anthony Kirk	[illegible] N.V. R.R.	63	627	Feb. 19 1900		5600 3800	Esmt. Granted. See Cust. No. 300 Part of Lancaster and Maysville [illegible]
13										60	Record missing.
14										4000	Record missing.
15	154	Release	Jan. 5, 1853	J. and A. Kirk Estr. of Lefevre	[illegible] N.V. R.R.	63	623	Feb. 19 1900			Same as Parcel No. 14, Map No. 13.