AUTHORITY	DATE INSTALLED OR RETIRED	DESCRIPTION
C-20816 A.F.E. 4282	Installed Oct. 29, 1923	Installation of water station facilities at Mt. Elroy, Ohio. Construction of 12'×10' frame pump house, 4'×9' concrete open line storage box, 24 wd. water tank and 10'×10' concrete intake well. Also installation of engine and pump in pumphouse and 8" C.I. intake pipe, 6" C.I. suction line and 4" C.I. supply line.
See also C20819 on sheet 317		
C-18411 A.F.E. 1877	Installed July 14, 1920	Shifting of stub end siding T.55.53 A, L.1126 serving State of Ohio, and conversion of same into double end siding by installation of 347' extension, including #10 turnout, with new P.S. at station 1555+22.5. New L.1573.
C-26423 A.F.E. 10898	Completed Feb. 6, 1927	Renewal of bridge # 523. Station 1516+60±.
C-31562 A.F.E. 15422	Completed May 22, 1929	Renewal of Bridge 523, station 1572+83.5.

CONTINUED ON NEXT SHEET.

PARCEL No.	CUSTODIANS No.	KIND OF INSTRUMENT	DATE OF INSTRUMENT	GRANTOR	GRANTEE	RECORDED			AREA		REMARKS
						BOOK	PAGE	DATE	ACRES	SQUARE FEET	
1											Same as Parcel No. 14, Map No. 14.
2	118	Release	Sept. 7, 1852	Nicol Buchanan	Jos. H.V. R.R. Co.	54 7	513 193	Mar. 30, 1900 Mar. 29, 1900	2.408		
3									3.388	2000	Public Road.
3A	199	Deed	Nov. 17, 1891	Dennis McElroy et ux	N.&W. R.R. Co.	53	493	Jan. 18, 1900	1.146		Additional right-of-way for Pipe line.
6	202	Release	Sept. 27, 1858	John Vanatta	B.&O. R.R.	51	54	Mar. 3, 1900	1.366		Total area=3.6 Ac. Instrument also covers Parcels No. 7 and 8.
7	201	Release	Sept. 16, 1858	John Vanatta et al	B.&O. R.R. Co.	53	505	Feb. 16, 1900	1.000		Also covered by Instrument for Parcel No. 6.
8									1.125		Same Instrument as Parcel No. 6.
9	203	Release	Dec. 13, 1852	Robert Moffit	B.&O. R.R. Co.	53	507	Feb. 16, 1900	2.071		
10	204	Release	Sept. 10, 1852	Ign. Alva Vinehart	B.&O. R.R.	53	509	Feb. 13, 1900	42786		
11	206	Release	Sept. 17, 1873	Joel Vanatta	B.&O. R.R. Co.	53	515	Feb. 15, 1900	14520		
12	206	Release	Sept. 10, 1852	Andrew Leason	B.&O. R.R. Co.	54	25	April 1, 1900	29500		
13	209	Release	May 11, 1871	Enos Goble	B.&O. R.R. Co.	53	540	Feb. 22, 1900	11901		Total area=1.207 Ac. Instrument also covers Parcels No. 14 and 16.
14									1150		Public Road. Same Instrument as Parcel No. 13.
15	209	Release	Sept. 25, 1907	J.A. Griggs	Oh. R.R.	53	306	Feb. 16, 1917	12400		Land to be used for station purposes.
16									2445		Same Instrument as Parcel No. 13, Same as Parcel No. 2, Map No. 16.
17											Lease not owned, easement inferred from N.W. ownership of track. Track retired A.F.E. 20107
18	209	Building Lease	May 4, 1907	The Jct. City Stay Pin Club	N.&W.					7500	Easement inferred from N.W. ownership of track. Same as Parcel No. 3, Map No. 16.

PARCEL No.	CUSTODIANS No.	KIND OF INSTRUMENT	DATE OF INSTRUMENT	GRANTOR	GRANTEE	RECORDED			AREA		REMARKS
						BOOK	PAGE	DATE	ACRES	SQUARE FEET	
19	203-1	War. Deed	Oct. 25 1930	D. F. Petty et ux	B.&O.R.R.	115	620	Nov. 21 1930	0.656		A.F.E. 17772.
20	203-1	War. Deed	Nov. 13 1930	Hannah Maffit	B.&O.R.R.	115	618	Nov. 21 1930	0.222		A.F.E. 17772.
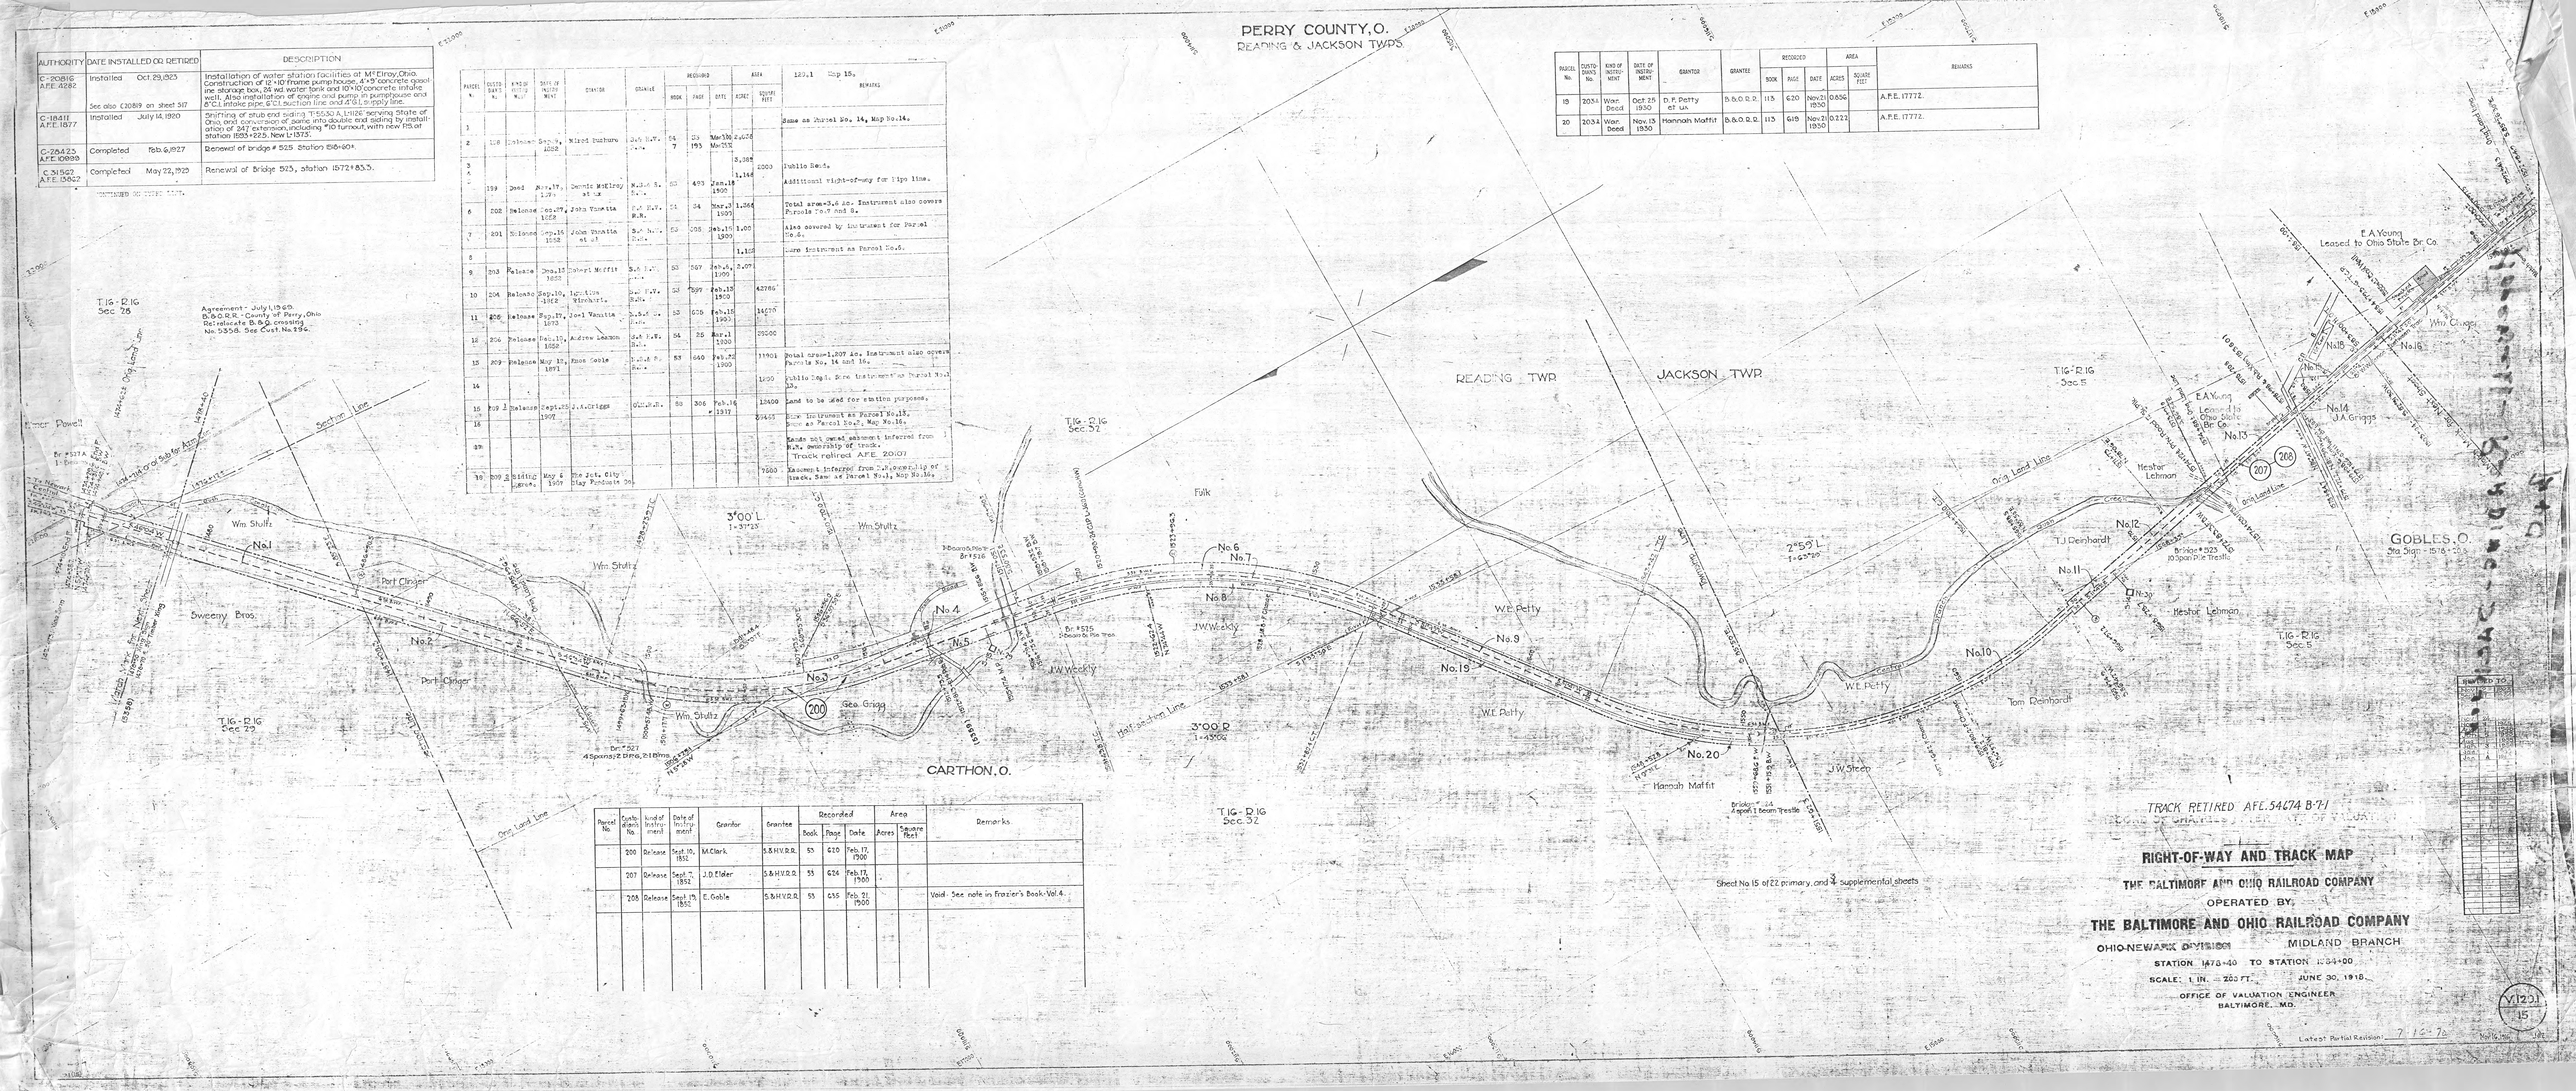
Parcel No.	Custodian's No.	Kind of Instrument	Date of Instrument	Grantor	Grantee	Recorded			Area		Remarks
						Book	Page	Date	Acres	Square Feet	
	200	Release	Sept. 10, 1852	M. Clark	S.&H.V.R.R.	53	620	Feb. 17, 1900			
	207	Release	Sept. 7, 1852	J.D. Elder	S.&H.V.R.R.	53	624	Feb. 17, 1900			
	208	Release	Sept. 13, 1852	E. Goble	S.&H.V.R.R.	53	635	Feb. 21 1900			Void. See note in Frazier's Book-Vol. 4.