| AUTHORITY | DATE INSTALLED OR RETIRED | DESCRIPTION |
|---|---|---|
| C-16416 A.F.E. 1413 | Installed July 20, 1916 | Installation of Timber Trestle Bridge #516/2 over Rush Creek Drainage Ditch. Face of Backs at station 1793+501 and station 1775+86.4. See also 940 #C-16256 and C-27089. |
| C-16256 A.F.E. 1999 | Installed April 24, 1920 | Extension of 12' to North end of Timber Trestle Bridge #516/2 New North Back Wall at station 1775+126. See also 940 # C-16416 and C-27089. |
| C-21330 A.F.E. 4180 | Retired October 1923 | I Beam Bridge No.516, east back wall at station 1784+96.5, has been removed and replaced by ring fill. |
| C-20356 A.F.E. 3560 | Retired April 2, 1923 | Bridge No.517, east backwall at sta. 1758+64.1 was removed and replaced with a fill and a 48" concrete pipe 40' long at sta. 1760+18 |
| C-25274 A.F.E. 8173 | Installed Sept. 30, 1924 | Betterment of Br. #518, I-beam stringers on pile bents, back wall at Sta. 1735+57.3 and installation of 48" concrete pipe 40' long at Sta. 1735+81.2. |
| C-27089 A.F.E. 9763 | Completed Oct. 30, 1926 | Reconstruction of old timber trestle Bridge # 516 ½, 71' long by replacing portion with a 40' D.P. girder span, rebuilding and strengthening timber portions. Bridge is now 74' long with face of wall B.W. at sta. 1775+18.6. New 4 timber retaining walls constructed, one to rt. of sta. 1775+21.5 and one to lt. of sta. 1775+85. For construction and changes to original bridge see Bills C-16416 and 16256. |

CONTINUED ON SHEET 8 ETC.

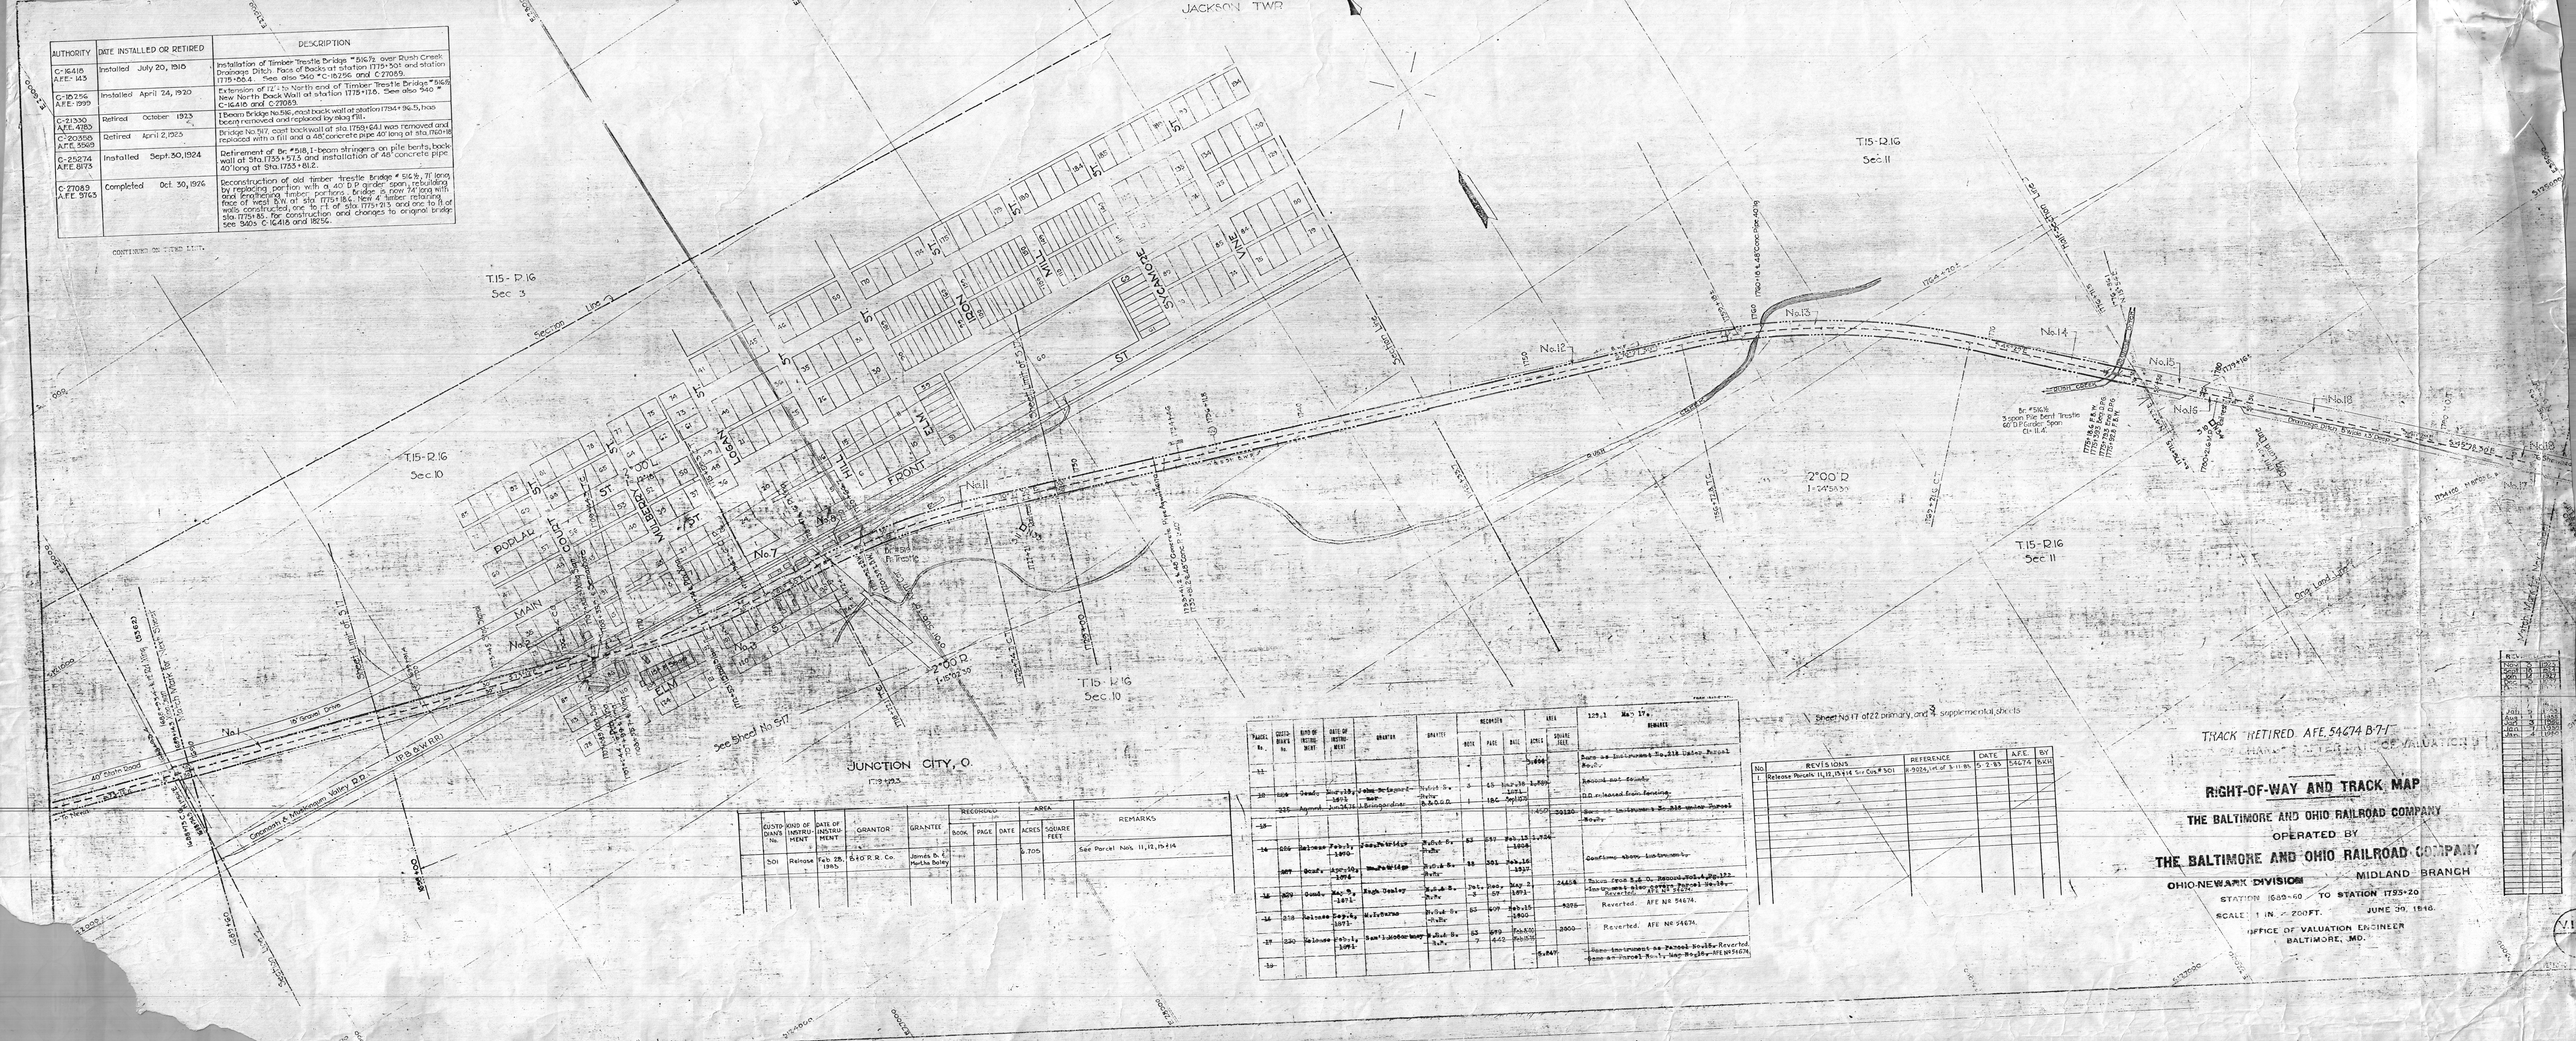


| CUSTODIAN'S No. | KIND OF INSTRUMENT | DATE OF INSTRUMENT | GRANTOR | GRANTEE | RECORDED BOOK | RECORDED PAGE | RECORDED DATE | AREA ACRES | AREA SQUARE FEET | REMARKS |
|---|---|---|---|---|---|---|---|---|---|---|
| 501 | Release | Feb 28, 1905 | B&O R.R. Co. | James B. & Martha Bailey | | | | 5.705 | | See Parcel Nos. 11, 12, 15 & 14 |

| PARCEL No. | CUSTODIAN'S No. | KIND OF INSTRUMENT | DATE OF INSTRUMENT | GRANTOR | GRANTEE | RECORDED BOOK | RECORDED PAGE | RECORDED DATE | AREA ACRES | AREA SQUARE FEET | REMARKS |
|---|---|---|---|---|---|---|---|---|---|---|---|
| 11 | | | | | | | | | | | 129.1 No. 17. |
| 12 | 1024 | Deed | Jan 13, 1891 | John DeLange & wife | Noble & Sarah A. Gardner | 2 | 25 | Jan 16, 1891 | 2.896 | | ~~Same as Instrument No. 218 Under Parcel No. 12.~~ |
| | 231 | Agmnt | Jan 24, 1891 | | | 1 | 186 | Feb 10, 1891 | | | ~~Recited not found.~~ |
| 13 | | | | | | | | | | | ~~O.D. released from fencing.~~ |
| 14 | 506 | Release | Feb. 1, 1890 | | | 53 | 551 | Feb. 18, 1890 | 1.754 | 450 30130 | ~~Same as Instrument No. 218 under Parcel No. 12.~~ |
| | 507 | Deed | Apr. 10, 1890 | | | 53 | 551 | Feb. 18, 1890 | | | ~~Confirms above instrument.~~ |
| 15 | 209 | Deed | May 9, 1871 | Rich Dailey | Noble & Sarah A. Gardner | 7-1 2 | Dec. 29 | May 2, 1893 | | 24456 | ~~Since road S.E. to Newark Not a Parcel 15 Instrument also covers Parcel No. 16. Reverted. AFE No. 54674.~~ |
| 16 | 218 | Release | Sept. 1, 1871 | Wm. Farmer | Noble & Sarah A. Gardner | 53 | 677 | Feb. 15, 1890 | | 9276 | Reverted. AFE No. 54674. |
| 17 | 230 | Release | Feb. 1, 1891 | Sam'l Miller May | Noble & Sarah A. Gardner | 53 7 | 679 642 | Feb. 20, 1890 Feb. 20, 1890 | | 3000 | Reverted. AFE No. 54674. |
| 18 | | | | | | | | | | 9,647 | ~~Same Instrument as Parcel No. 15. Reverted. Same as Parcel No. 17. Map No. 16. AFE No. 54674.~~ |

| No | REVISIONS | REFERENCE | DATE | A.F.E. | BY |
|---|---|---|---|---|---|
| 1 | Release Parcels 11, 12, 15 & 14 See Cos # 501 | R-9026, 1st of 3-11-85 | 5-2-85 | 54674 | RKW |

| REV. | |
|---|---|
| July 1, 1948 | |
| Aug. 1, 1948 | |
| Aug. 1, 1950 | |
| Jan. 1, 1951 | |
| Jan. 1, 1952 | |