AUTHORITY	DATE INSTALLED OR RETIRED	DESCRIPTION
C-18531 A.F.E. 449	Installed February 10, 1920.	Construction of 160' of T-5939AB between P.S. of station 2008+517 and Clearance Point. D.P. to own from P.S. to R/W line or 229'. Total length of track - 1599'.
C-18626 A.F.E. 2023	Installed September 14, 1921.	Installation of stub end siding T-5939CB L-278' and run around track T-5939CD L-547' to serve Washris Bros. P.S. in main track at station 2079+76.5.
C-30794 A.F.E. 15214	Completed May 25, 1928	Installation of 20' conc pipe replacing bridge #2009, mile 207.7+93.0.
C-30795 A.F.E. 15191	Completed July 25, 1928	Concrete pipe replacing wood box, Sta. 2050+12.
C-33323 A.F.E. 16492	Completed July 21, 1930	Renewal of culvert at Pole 38/16. Station 2011+47.5.
C-36362 A.F.E. 17569	Deferred Feb. 12, 1931	Retirement of T-5939(1), Dixie Mine Track. Station 2046+03.

PERRY COUNTY O.
PIKE & SALT LICK TWPS.

PARCEL No.	CONTRACT DOCKET No.	KIND OF INSTRUMENT	DATE OF INSTRUMENT	GRANTOR	GRANTEE	RECORDED BOOK	RECORDED PAGE	RECORDED DATE	AREA ACRES	AREA SQUARE FEET	189.1 Map 20. REMARKS
1											Same as Parcel No.18, Map No.19.
2	246	Agreement	Mar.28, 1891	Joshua Strawn	N.&S.R.R. B.&O.	53	608	Feb.14, 1900	2.700		
3	246 247	Agreement Warr.Deed	Mar.27,71 Mar.27,71 July 17,71	J.T.Strawn,et al J.T.Strawn,et al J.T.Strawn	N.S.&S.R.R. N.S.&S.R.R. N.S.&S.R.R.	54 54 18	9 35 457	Feb.7,98 Mar.18, 1871 Aug.31,98	5.365		
4 5 6 7	245 246	Agreement Warr.Deed	Mar.28,71 July 17,71	John McCabe Mary McCabe	N.S.&S.R.R. N.S.&S.R.R.	53 18	498 458	Jan.30 Aug.31	3.43	300 4400 20116	Public Road. Total area - 4.00 Ac.
8	251	Cond.	Apr.8, 1871	Sam'l.Miller Guar.of John Miller	N.&S. R. R.R.	3	55	Apr.8, 1871	1.022		Data taken from B.& O. Record, Vol. 4 Pg. 131
9 10 11	253	Agreement	Mar.23, 1871	Jeremiah Dougherty	N.&S.R.R. B.&O.	53	620	Feb.17 1900		21509 22.700	Public Road.
12				O.Mertzloff						9805	Record not found.
13 14	254	Agreement	Mar.28, 1871	John Beals et ux	N.&S.R.R. B.&O.	53	599	Feb.14, 1900	3.596	21600	Public Road.
15 16 17	257	Release		Alex Irvin	N.&S. R. R.R.				2.068	5426 900	Public Road. Same as parcel No.1, Map No.21. Instrument missing. Data taken from B.&O. Record, Vol. 4, Pg. 72.
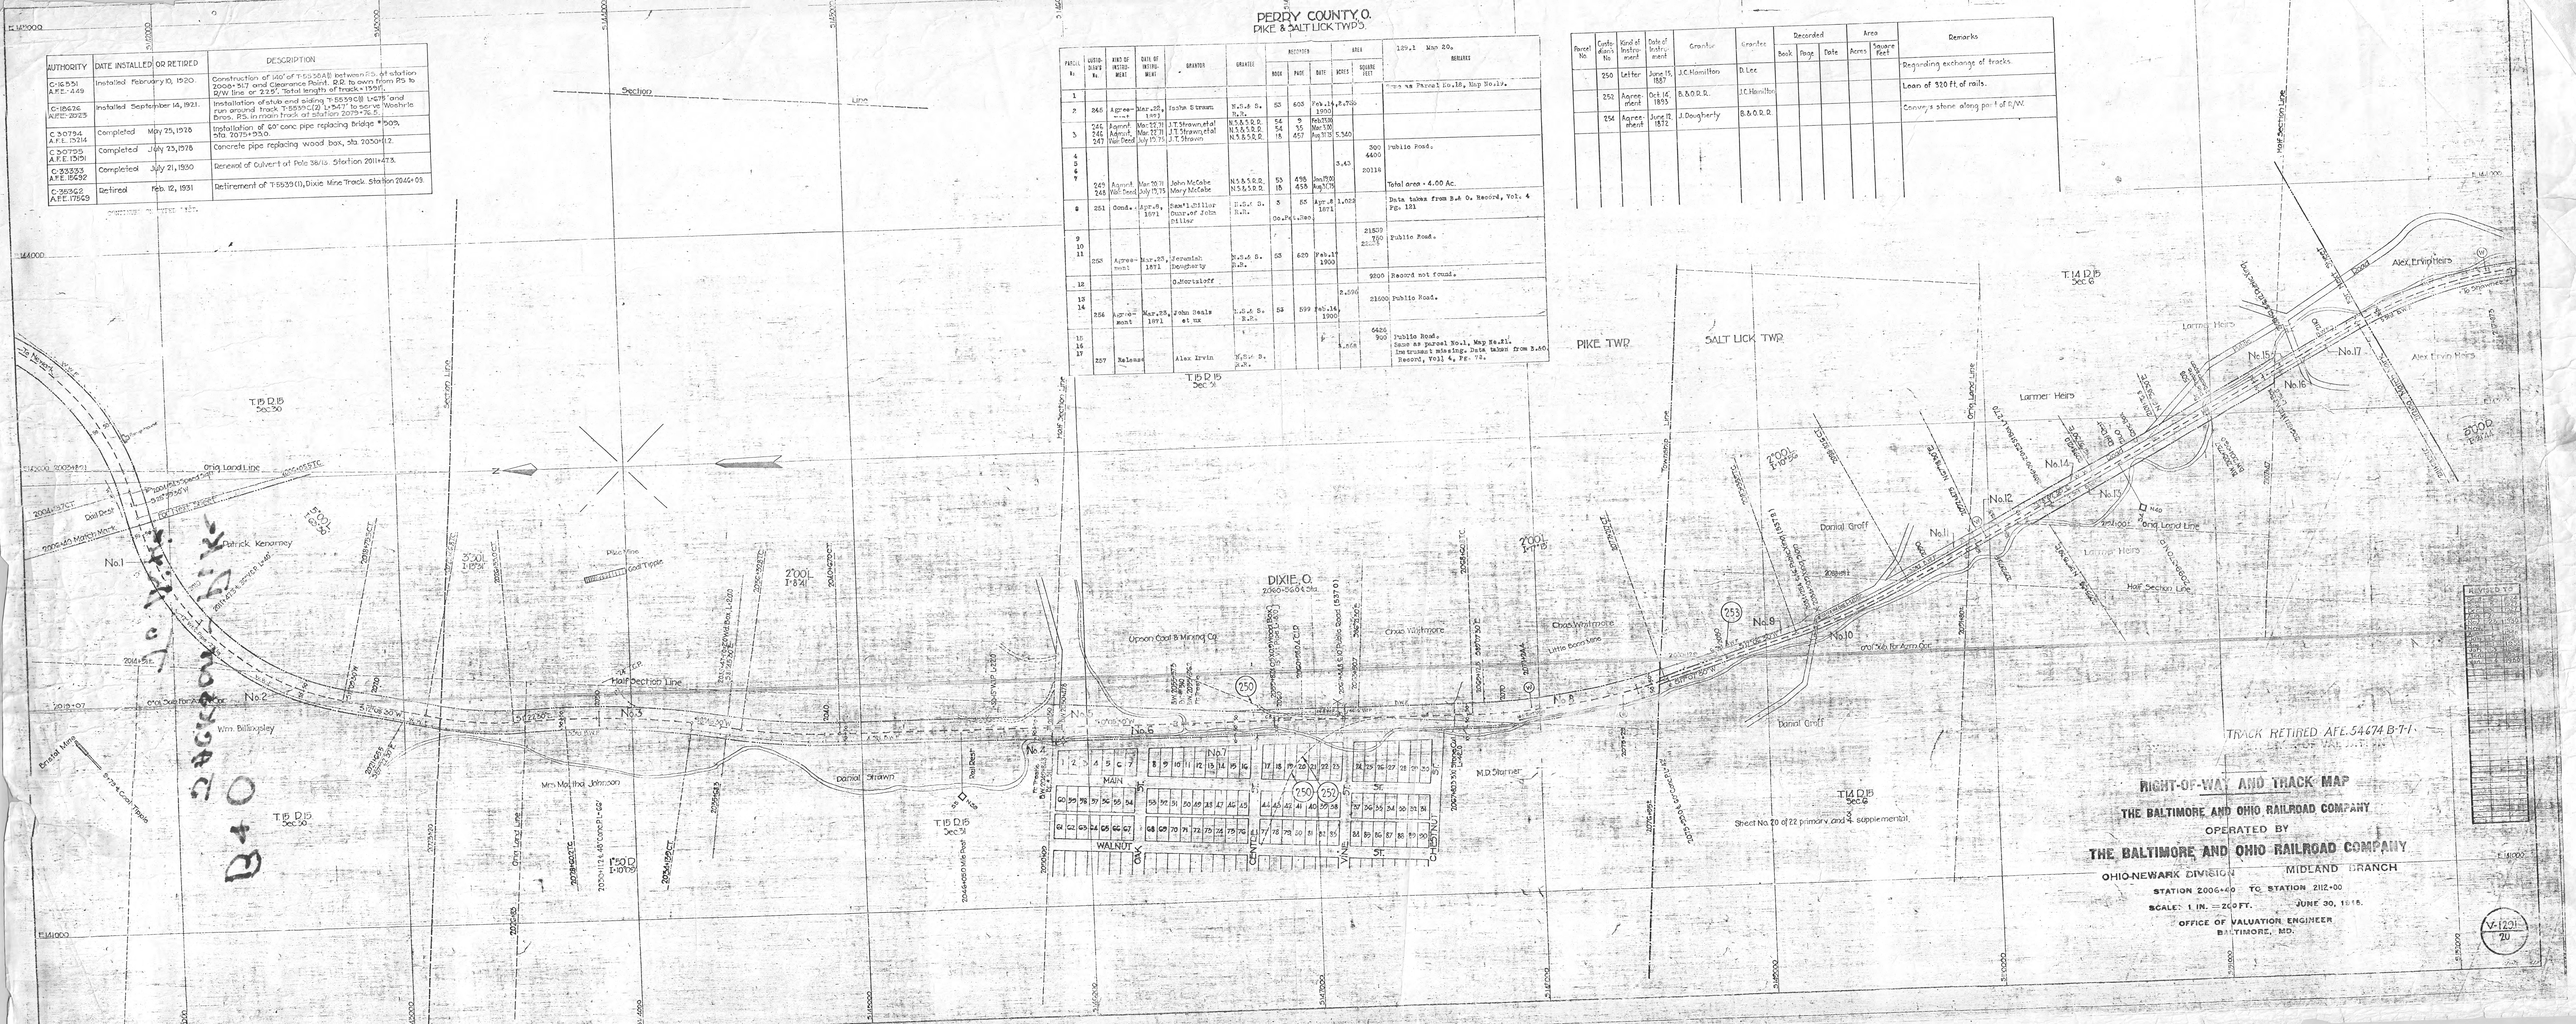
Parcel No	Contr. docket No	Kind of instrument	Date of instrument	Grantor	Grantee	Recorded Book	Recorded Page	Recorded Date	Area Acres	Area Square feet	Remarks
	250	Letter	June 15, 1887	J.C.Hamilton	B.L.E.						Beginning exchange of tracks.
	252	Agreement	Oct 16, 1893	J.C.Hamilton	B.&O.R.R.						Loan of 320 ft. of rails.
	254	Agreement	June 12, 1872	J.Dougherty	B.&O.R.R.						Convey a stone along part of R/W.