PARCEL No.	PARCEL CLASS. No.	KIND OF INSTRUMENT	DATE OF INSTRUMENT	GRANTOR	COUNTIES	RECORDED BOOK	RECORDED PAGE	RECORDED DATE	AREA ACRES	AREA SQUARE FEET	REMARKS
1											Same as Parcel 5-11, Map No. 21. Rev. Cust. See Cust. No. 295
2											Same as Parcel 5-11, Map No. 21
3											Same as Parcel 5-11, Map No. 21.
4											Part of Deeds Bond. Same as Parcel No. 13 Map No. 21.
5	261	Deed	May 29, 1902	D.H. Davis et al. Tr. of Shawnee Corporation Company	Perry	27	487	June 9 1902	2.12		For Reservoir.
6	263	Par. Deed	May 29 1902	Daniel Driver et ux	Perry	27	486	June 9 1902	2.60		For Reservoir.
7											Ticket to Deed plus line on Tax Record not found. Retired A.F.E. 45660
8	266	Grant	Apr. 19 1906	Jenny Hamilton	Perry	32	133	June 9 1906			Right of way for railroad line. Retired A.F.E. 45660
9				Alex Irvin						29172	Hwy. Cust. see Cust. No. 295. Sec. 8 not "Town".
10	276	Deed	Apr. 8, 1876	Newark Coal Co.	Perry	18	464	Apr. 29 1876	8.926		Office Equipment - 1 No. 8,225. Also covers tracts 10, 11, 12, 13, 14, 15, 16, 17, 18, 19, 20, 21, 22, 23, 24
11										5200 2000	Main St crossing. Right not owned but easement of 20 feet accorded for pedestrian waiting room. Right of way in full. Deed Instrument also covers Parcels 12, 13, 14, 15, and 16.
12	278	Agreement	Jan. 20, 1888	The Shawnee & Iron Point Coal Co.	Perry						Land west side covers Tracks No. 13, 14, 15 & 16. Strictly speaking not a part of Parcel Bond.
13	279	Agreement	Dec. 28 1895	The Shawnee & Iron Point Coal Co.	Perry	108	179	Apr. 10 1896		1000	
14	280	Agreement	Feb. 9, 1899	The Shawnee & Iron Point Coal Co.	Perry						Right not owned, covers 25' right of way for additional tracks. Retired A.F.E. 50067. Original agr. - 1.34 Ac. - 0.60 Ac. for tracks. See Instruments as Parcels 11 and 12. Sec. 24 only.
15										2000 2000	Main street crossings.
16											Deed Instrument as Parcel Bond
17										4600	Retired - A.F.E. 51246 - See Cust. No. 285. Parcels 17, 18, 19, 20 Hwy. Cust. see Cust. No. 295.
18										1,309	Shawnee Street.
19										1600 250	Lance Street.
20										1,926	See Corres. in Cust. No. 276 - Orig. roadway on Parcel. Public Road.
21										1200	Deed - Instrument as Parcel Bond.
22											Deed, not found, tracks not owned but easement inferred from Note - ownership of tracks. Retired A.F.E. 50067.
23											Deed - Instrument as Parcel No. 12. Original Agr. - 0.34 Ac. - 0.60 Ac. for tracks. Retired A.F.E. 50067.
24										2,253	Deed Cust. No. 267. A.F.E. 50246. Hwy. Cust. see Cust. No. 295.

AUTHORITY	DATE INSTALLED OR RETIRED		DESCRIPTION
Not Required			Removal of 10'x12' Fr. Sec. Hs. with Scrap Bin on left opposite station 2384+50 and Install of same on left opposite station 2346+11.
C 19311 A.F.E. 2468	Completed	Sept. 22, 1920	This authority covers the replacing of 56# and 60# rail in track 25+53 with 70# rail between stations 18+57 and 29+70, 0+00 PS of "T" 56+25 in main track at station 22+29+14.5. See Commercial Development File #3-1917.
C 29558 A.F.E. 11805	Installed	Dec. 14, 1922	Increased Weight of Rail & Accessories. (1-59+43.4, station 23+23 "H" line)

DOWNLOADED ON 11/29/2011

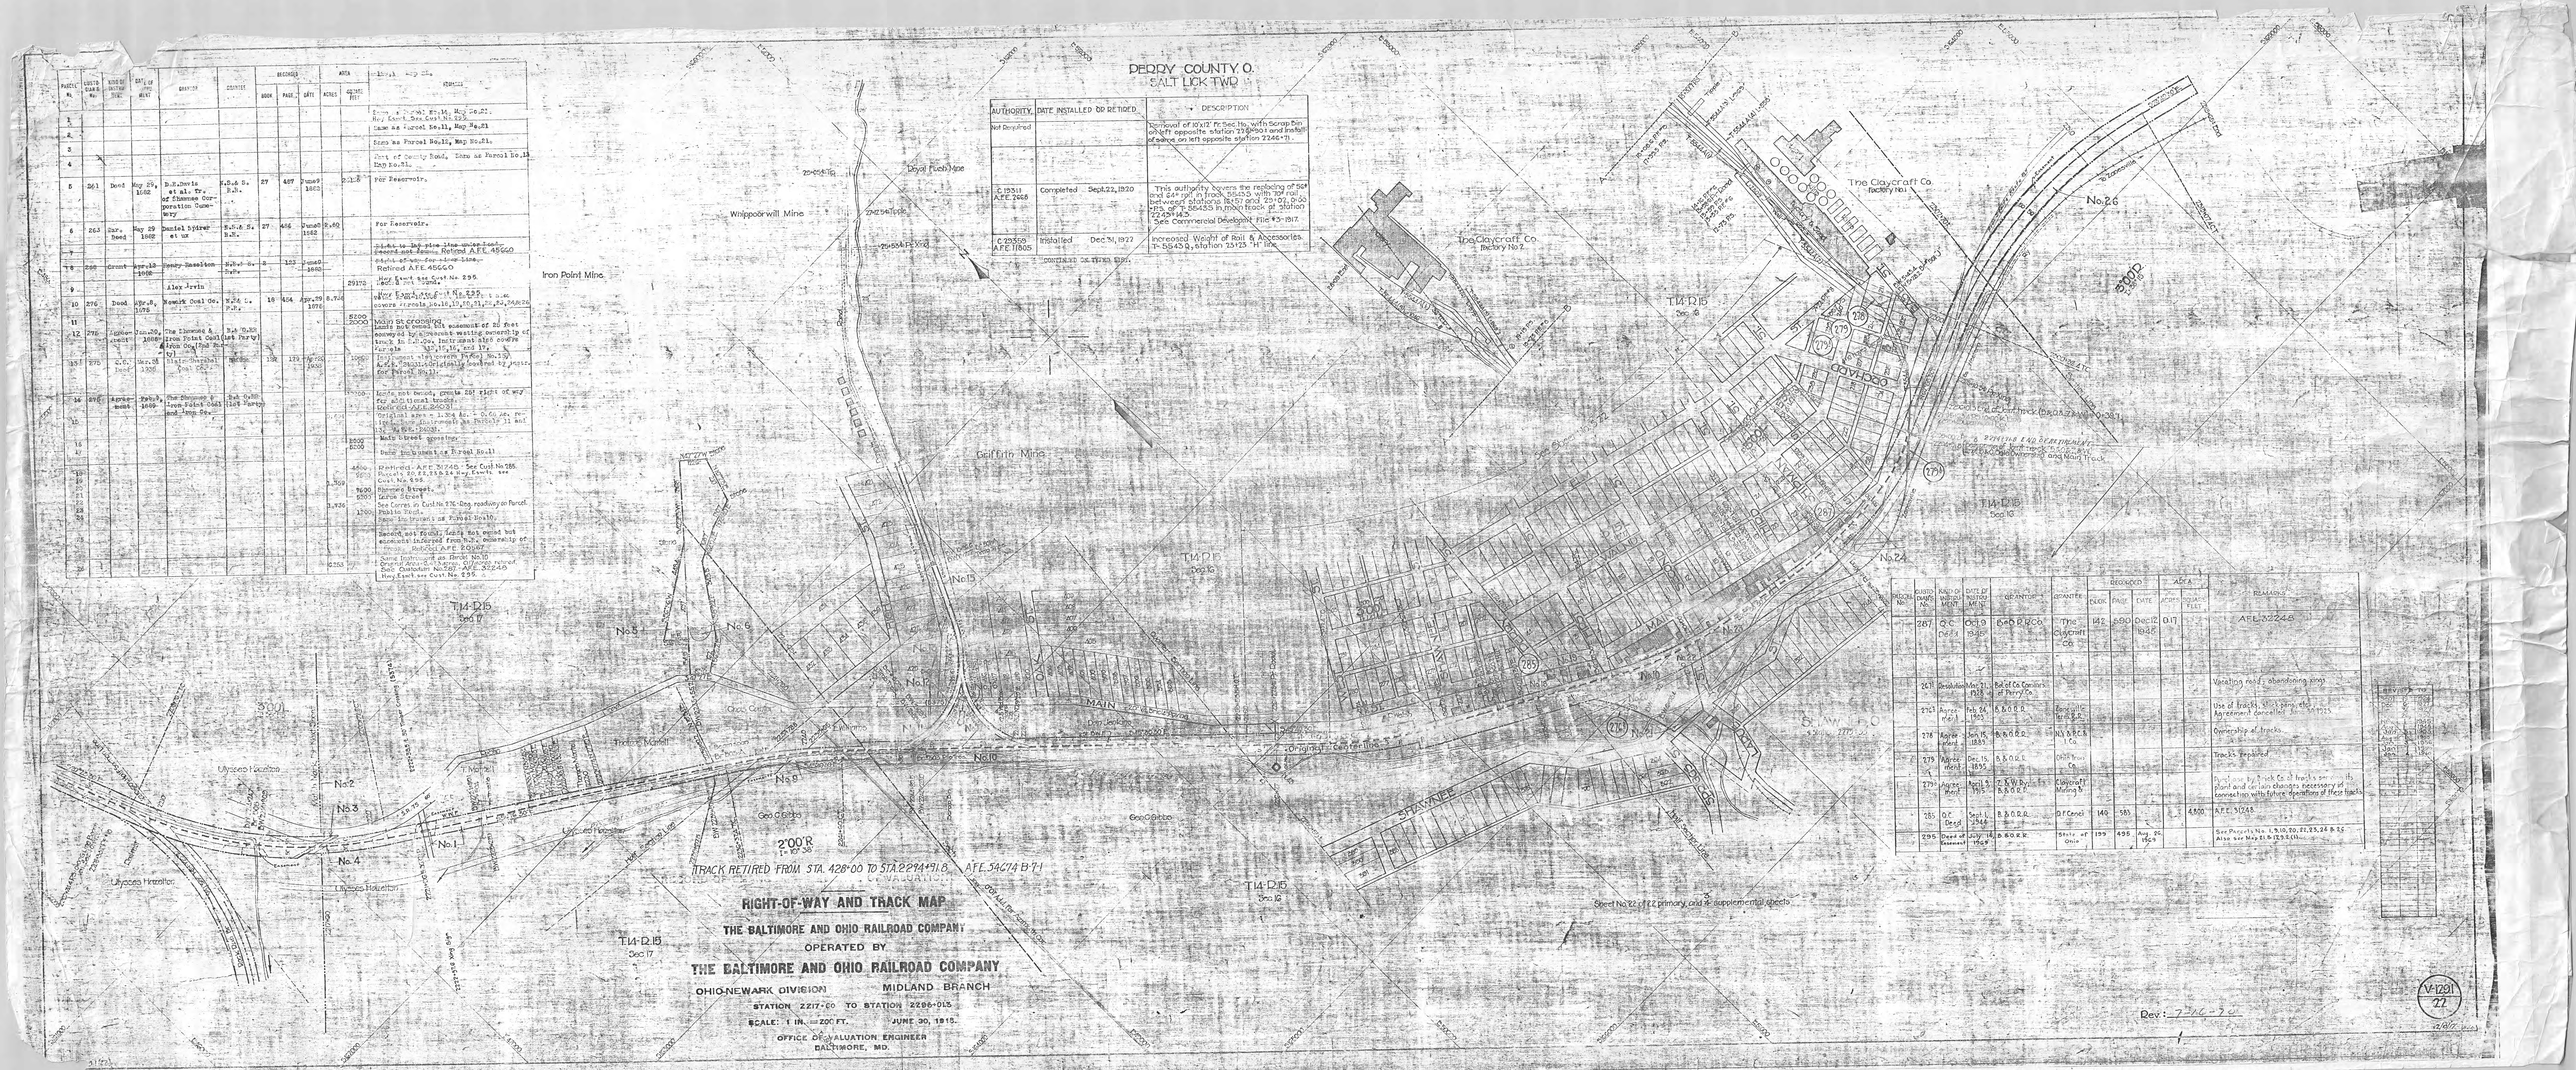

PROJECT No.	INSTRUMENT CLASS. No.	KIND OF INSTRUMENT	DATE OF INSTRUMENT	GRANTOR	GRANTEE	RECORDED BOOK	RECORDED PAGE	RECORDED DATE	AREA ACRES	AREA SQUARE FEET	REMARKS
	267	Q.C. Deed	Oct. 10 1926	B.&O.R.R. Co.	The Claycraft Co.	142	600	Dec. 10 1926	0.17		A.F.E. 51246
	267	Resolution	Mar. 11 1925	Board of Commrs. of Perry Co.							Vacation road, abandoning zone
	272	Agreement	Feb. 24 1903	B.&O.R.R.	Baltimore Water Co.						Use of tracks, stock pens, etc. Agreement cancelled by Instrument
	278	Agreement	Jan. 15 1888	B.&O.R.R.	Iron Point Coal Co.						Ownership of tracks.
	279	Agreement	Dec. 28 1895	B.&O.R.R.	Iron Point Coal Co.						Tracks repaired.
	279	Agreement	April 1 1896	B.&O.R.R. & B.&O.R.R.	Dunkirk Mining Co.						Running by Brick Co. of tracks on its plant and certain changes necessary in connection with future operations of these tracks.
	285	Q.C. Deed	Sept. 1 1948	B.&O.R.R.	Orconel	149	581			4600	A.F.E. 51246
	295	Deed of Easement	July 16 1969	B.&O.R.R.	State of Ohio	199	495	Aug. 26 1969			See Parcels No. 1, 9, 10, 20, 21, 23, 24 & 25. Also see Map 21, 9, 12, 13, 14 etc.