NO.	REVISIONS	REFERENCE	DATE	A.F.E.	BY
1	Sold Portions Parcel 1 & Parcel #25.	Cust. No. 368	10-8-85		RLH

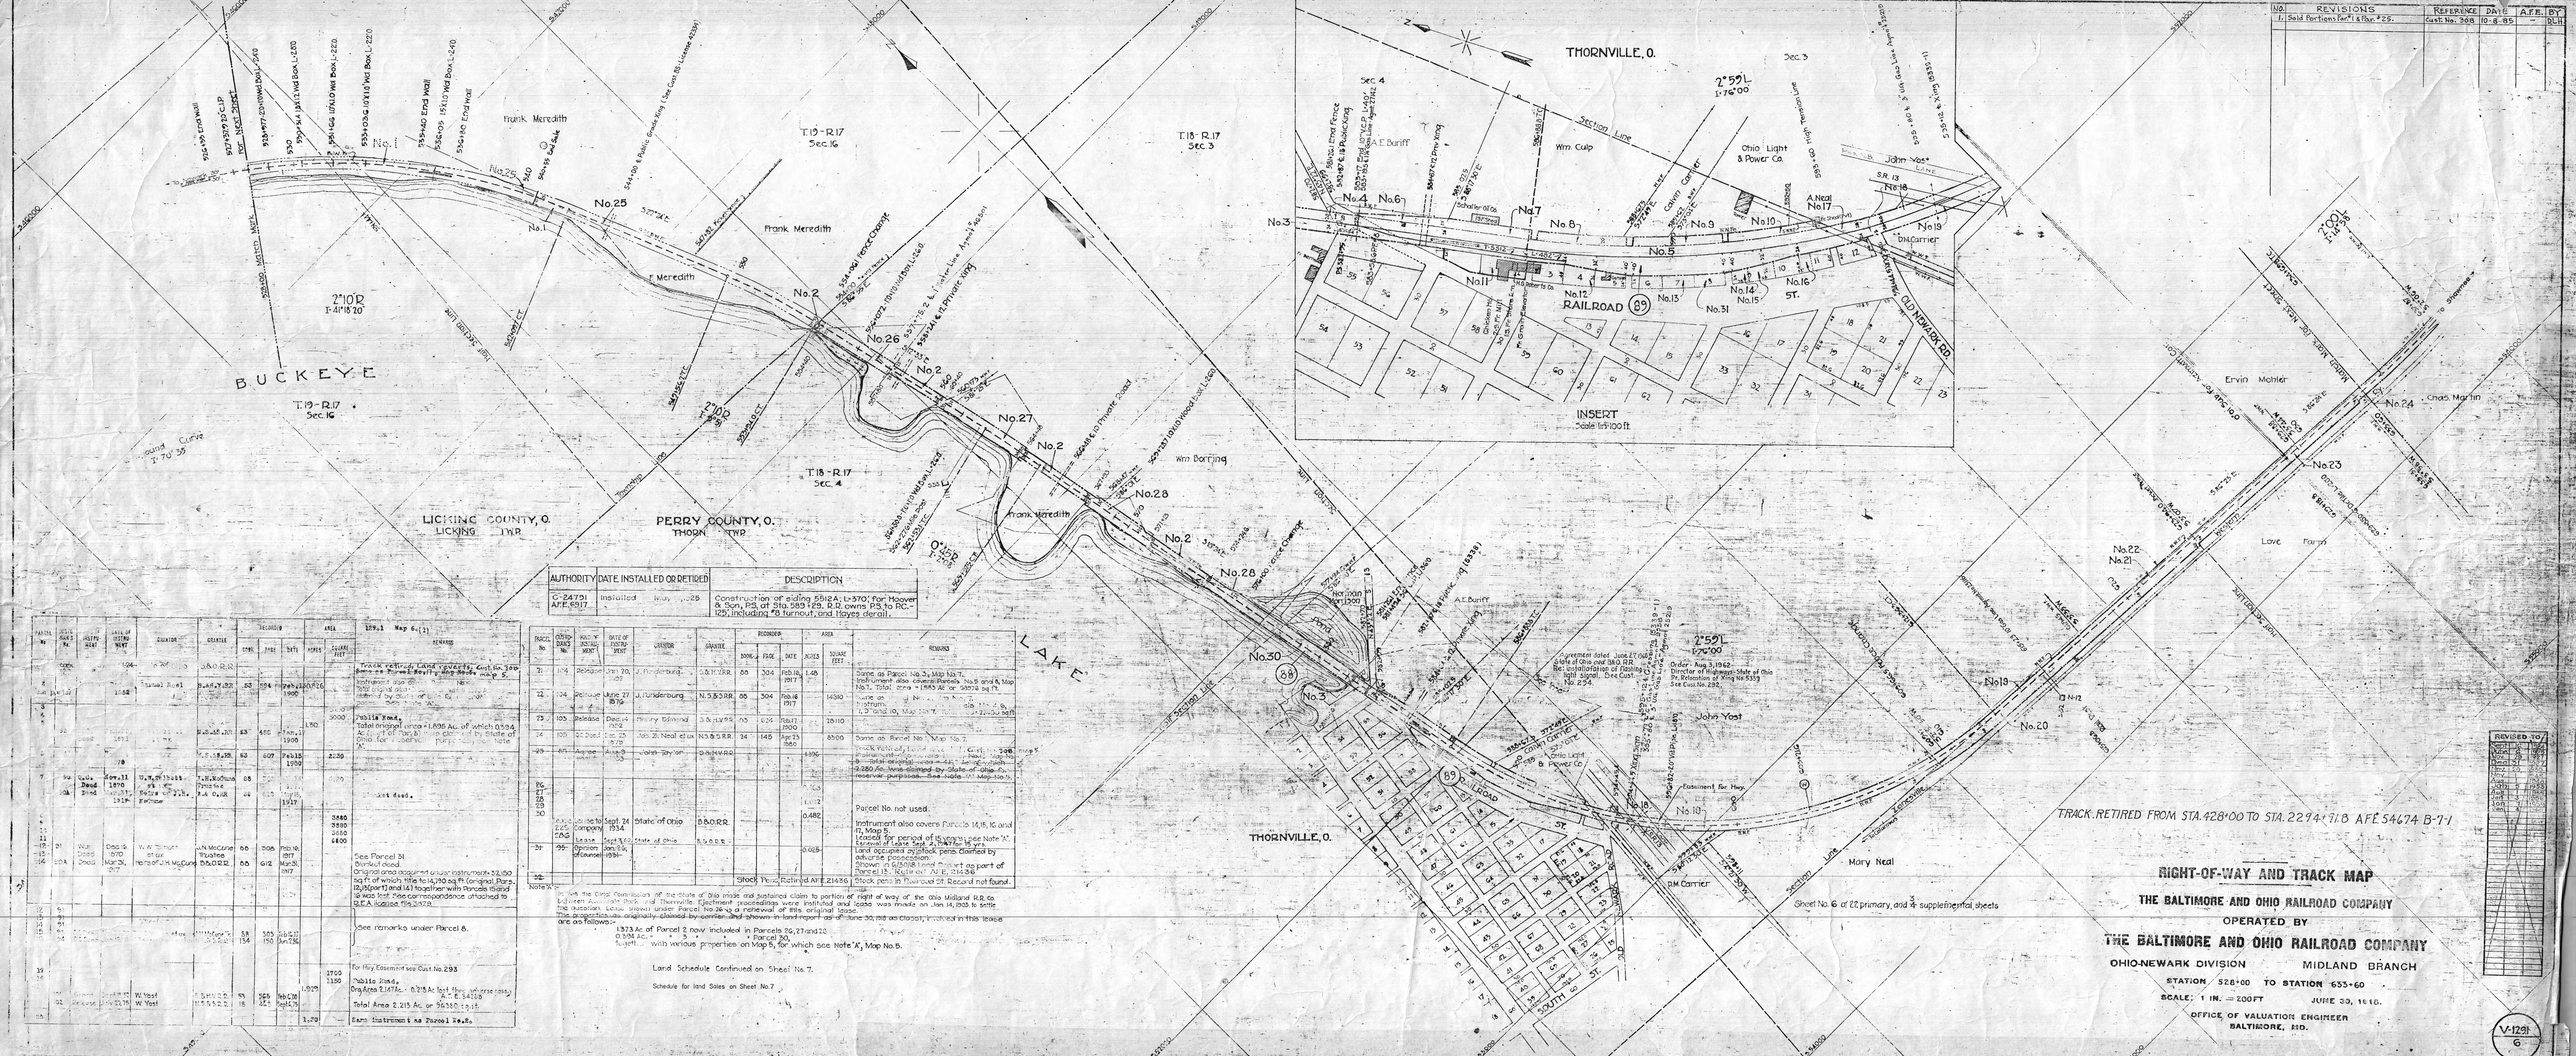

AUTHORITY	DATE INSTALLED OR RETIRED	DESCRIPTION
C-24791 AFE 6917	Installed May 1, 1925	Construction of siding 5812A, L-3701 for Hoover & Son, P.S. at Sta. 583+29, R.R. owns P.S. to RC. 125, including 8 turnout, and Hoyes detail.

Parcel No	Map No	Hist. Map Sheet	Date of Hist. Map	Grantor	Grantee	Recorded Book	Page	Date	Area Acres	Square Feet	Remarks
1	1-4	Release	Jan 20, 1913	J. Fundenburg	O.B.R.R.	66	304	Feb 18, 1917	1.48		Same as Parcel No. 2, Map No. 7.
2	1-4	Release	Jan 20, 1913	J. Fundenburg	N.S.&S.R.R.	66	304	Feb 18, 1917		14380	Same as Parcel No. 1, Map No. 7. Total area = 1.665 Ac. or 53878 sq. ft.
23	10-5	Release	Dec 11, 1879	Henry Edmond	O.B.R.R.	63	624	Nov 11, 1900		28110	Same as Parcel No. 1, Map No. 6. Instrument L-3 and L-9, Map No. 10-7.
24	10-5	Release	Dec 25, 1882	Jos. D. Neal et ux	N.S.&S.R.R.	34	145	Apr 19, 1883		8500	Same as Parcel No. 1, Map No. 7.
25	10-5	Release	Aug 1, 1925	John Dayton	O.B.R.R.				1.196		Track Vol. of L. [illegible] Cust. No. 368 Map 5 Instrument [illegible] Book [illegible] Page [illegible] Total original area [illegible] Sold [illegible] 2.280 Ac. less sold by state of Ohio for reserve purposes. See Note 'A', Map No. 5.
RC 27 RC 28 RC 29									0.482		Parcel No. not used.
30		Lease to Pittsburgh Coal Company	Sept. 24, 1934	State of Ohio	O.B.R.R.				0.482		Instrument also covers Parcels 14, 15, 16 and 17, Map 5. Leased for period of 15 years per Note 'A'. Renewal of Lease Sept. 4, 1949 for 15 yrs.
31		95	Lease to Ohio Power Company of Columbus	Sept. 1, 1949 Jan. 1, 1951	State of Ohio	O.B.R.R.				0.028	Land occupied by stack pens, claimed by adverse possession. Shown in 6/5/1951 land report as part of Parcel 15. Rec. in Vol. AFE 21436.
32											Stack Pens Retired AFE 21436	Stack pens in Transport Dt. Record not found.

Note A: See the Corp. Counsel of the state of Ohio made and sustained claim to portion of right of way of the Ohio Midland R.R. co. between Auburn Junction and Thornville. Ejectment proceedings were instituted and case was made on Jan. 14, 1920 to settle the question. Lease expired under Parcel No. 30 is a renewal of this original lease. The properties originally claimed by center line shown in land report as of June 30, 1921 are closed, [illegible] in this lease are as follows:-

1.373 Ac. of Parcel 2 now included in Parcels 26, 27 and 28
0.594 Ac. " " Parcel 30
[illegible] " with various properties on Map 5, for which see Note 'A', Map No. 5.

Land Schedule Continued on Sheet No. 7.

Schedule for land Sales on Sheet No. 7

Parcel No	Map No	Hist. Map Sheet	Date of Hist. Map	Grantor	Grantee	Recorded Book	Page	Date	Area Acres	Square Feet	Remarks
	1-4				O.B.R.R.						Track retired, Lake vacated, Cust. No. 368 Sheet 1 Map 4 Revised by Map Book, Map 5.
1	1-4			Samuel Bunn	N.S.&S.R.R.	53	594	Feb 11, 1900			Total original area = 1.665 Ac. or 53878 sq. ft. Sold to Ohio Power Co. See Note 'A', Map No. 5.
2	1-4									3000	Pabito Zone. Total original area = 1.606 Ac. of which 0.594 Ac. (or 25878 sq. ft.) was conveyed by State of Ohio for reserve purposes. See Note 'A'.
3	1-4				N.S.&S.R.R.	53	455	Feb 11, 1900	1.50		
4	1-4				N.S.&S.R.R.	53	607	Feb 13, 1900	2.50		
5	1-4	Deed 3106	Nov. 11, 1870 Rec. Nov. 21, 1870	W.M. Thomas et al Heirs of J.N. McGuire	T.B.W. Chase Trustee A.A. Culp	68					Lost deed.
6	1-4					68					
7	1-4					68					
8	1-4									3860	
9	1-4									3880	
10	1-4									3880	
11	1-4									4400	
12	1-4										
13	1-4										
14	1-4	Will Deed 3170	Dec. 9, 1870 Mar. 31, 1871	W.M. Thomas et al Heirs of J.N. McGuire	J.N. McGuire Trustee O.B.O.R.R.	66	506	Feb. 16, 1871			See Parcel 31. Marked dead. Original and adjacent union instruments 22,050 sq. ft. of which note to 14,700 sq. ft. (original Parcels 13, 15 (part 1) and 14) together with Parcels 13 and 15 (part 2). See correspondence attached to O.E.A. Inspection File 2078.
15	1-4					66	612	Mar. 31, 1871			
16	1-4										
17	1-4										
18	1-4										See remarks under Parcel 6.
19	1-4					53	503	Feb 17, 1900			
20	1-4					134	150	Jan 23, 1906			
21	1-4										
22	1-4										
23	1-4									1700	For Hwy. Easement see Cust. No. 293
24	1-4									1150	Pabito Zone. Orig. Area 2.147 Ac. - 0.215 Ac. lost thru adverse possession = 1.932 Ac. See 54674
25	1-4	Release	Aug. 22, 1925	W. Yost W. Yost	N.S.&S.R.R.	93	589	Feb 26, 1926		1.079	
26	1-4					93	590	Feb 26, 1926		3.079	Total Area 2.215 Ac. or 96510 sq. ft.
27	1-4										Same instrument as Parcel 1 Rec.

Land Schedule Continued on Sheet No. 7.

Sheet No. 6 of 22 primary, and 4 supplemental sheets.

RIGHT-OF-WAY AND TRACK MAP

THE BALTIMORE AND OHIO RAILROAD COMPANY

OPERATED BY

THE BALTIMORE AND OHIO RAILROAD COMPANY

OHIO-NEWARK DIVISION — MIDLAND BRANCH

STATION 528+00 TO STATION 655+60

SCALE: 1 IN. = 200 FT — JUNE 30, 1918.

OFFICE OF VALUATION ENGINEER
BALTIMORE, MD.

V-1291
6