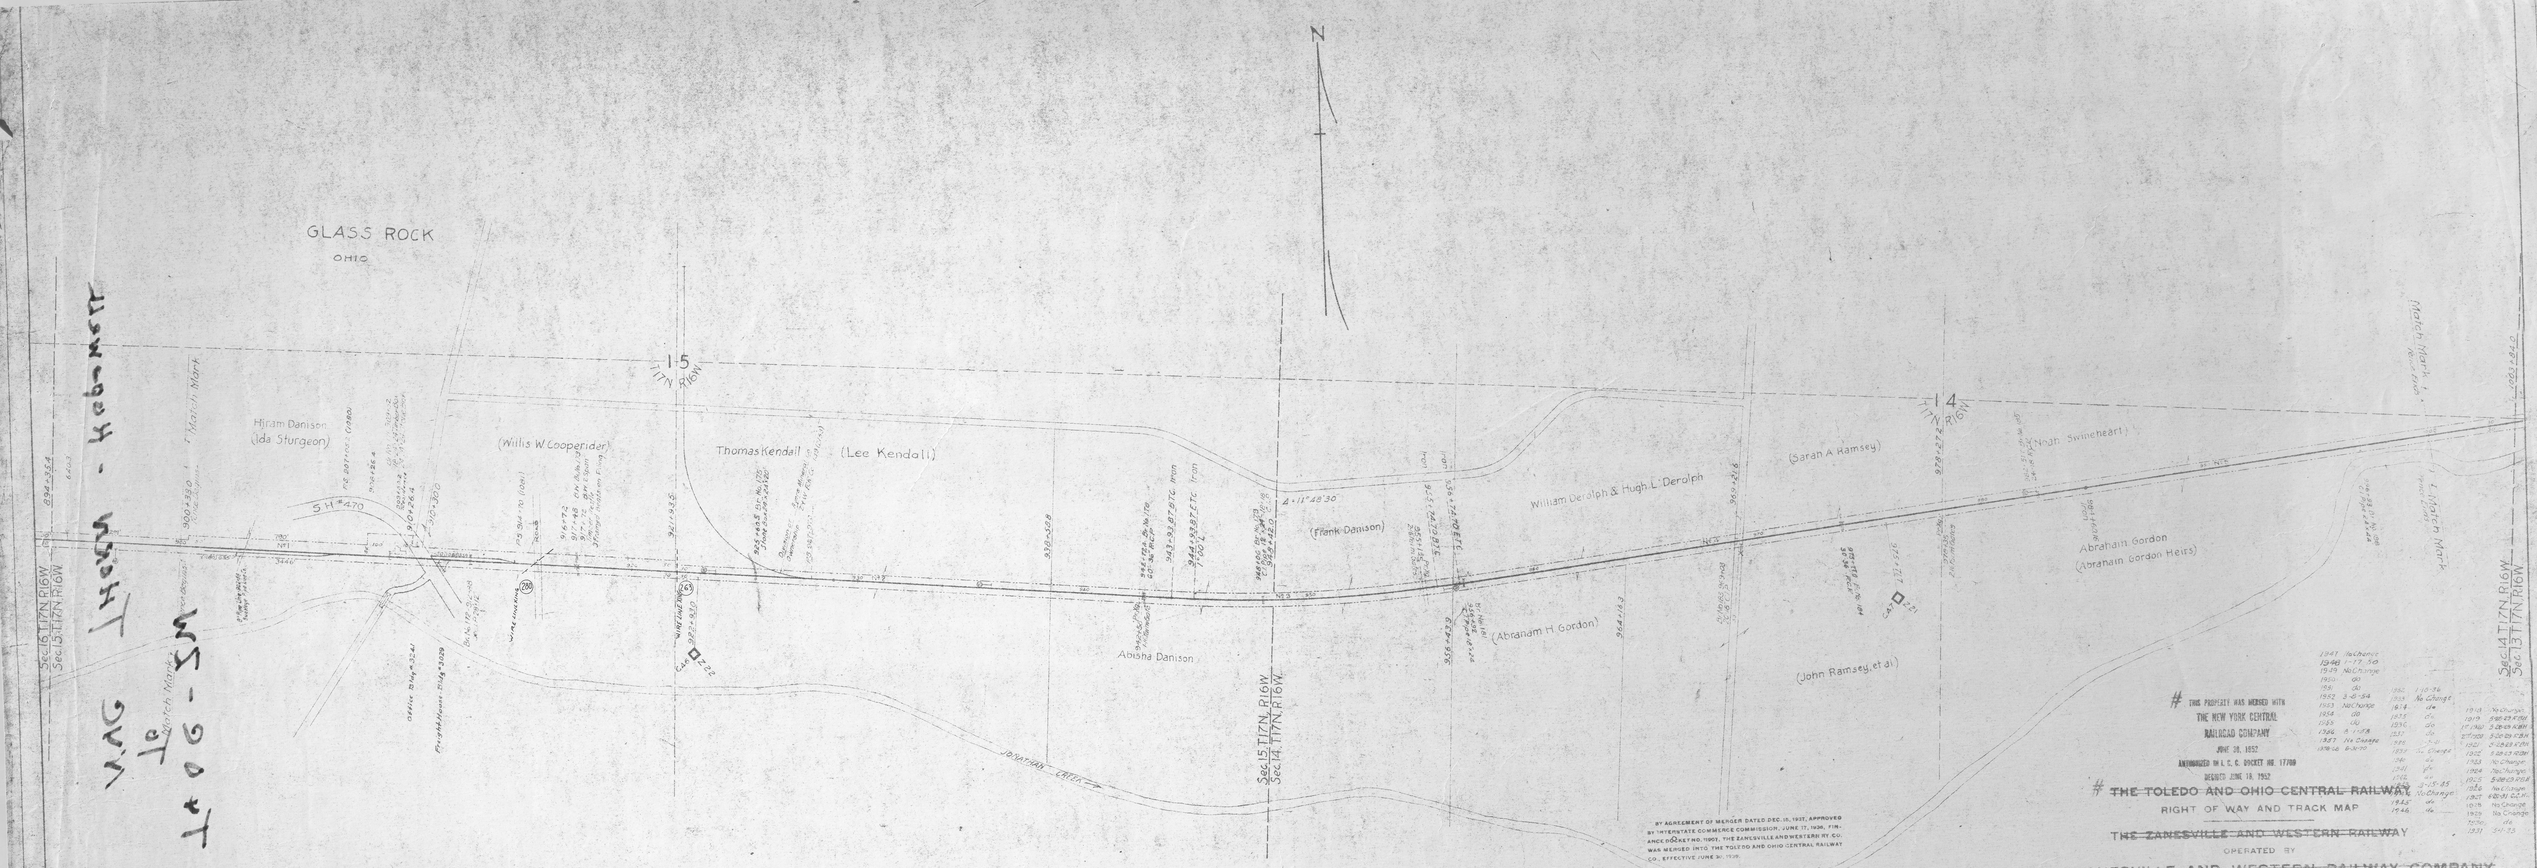


PERRY COUNTY
HOPEWELL TOWNSHIP

VAG Thorn - Kohnert
to
Match Mark
1+06 - 5M

SCHEDULE OF PROPERTY

No.	Owner	Premises	Instrument	Date	Recorded	Book & Page	Remarks
1	Hiram Danison	W R R & T Shed	Deed	Nov 27, 1863	DB 145 Nov 21, 1923	346.68	This tract is a part of Parcel #11 Map 3
2	Hiram Danison	W R R & T Shed	Deed	Sep 30, 1863	DB 145 Nov 23, 1923	1017.22	See Below
3	Al. Pa. Pershing	O & E R R Co	Deed	Sep 30, 1863	DB 145 Nov 23, 1923	1017.22	
4	Al. Pa. Pershing	O & E R R Co	Agreement	Sep 1902	Land and Tax Dept Plan	1158.66	
5	Lee and N. L. Barclay	A & O R R Co	Agreement	Sep 1902	Land and Tax Dept Plan	1154.67	
6	Abraham Gordon Heirs	T & O C R R	Deed	Nov 27, 1863	DB 145 Nov 21, 1923	1016.68	This parcel contained as parcel #11 Map 3
7	Lee Kendall	C & W R R Co	C.C. Deed	Oct 31, 1925	DB VICE P 86 Dec. 1925	67629	Release of Undercrossing

THE TOLEDO AND OHIO CENTRAL RAILWAY
RIGHT OF WAY AND TRACK MAP
~~THE ZANESVILLE AND WESTERN RAILWAY~~
OPERATED BY
~~THE ZANESVILLE AND WESTERN RAILWAY COMPANY~~
~~ZANESVILLE DIVISION~~ -- MAIN LINE
FROM STATION 900+00 TO STATION 1000+00
SCALE 1 INCH = 200 FEET JUNE 30, 1918
OFFICE OF VALUATION ENGINEER, COLUMBUS, OHIO

THIS PROPERTY WAS MERGED WITH THE NEW YORK CENTRAL RAILROAD COMPANY JUNE 30, 1952
AUTHORIZED IN I. C. C. DOCKET NO. 17700
MERGED JUNE 19, 1952

BY AGREEMENT OF MERGER DATED DEC. 15, 1937, APPROVED BY INTERSTATE COMMERCE COMMISSION, JUNE 17, 1938, FINANCE DOCKET NO. 19091, THE ZANESVILLE AND WESTERN RY. CO. WAS MERGED INTO THE TOLEDO AND OHIO CENTRAL RAILWAY CO., EFFECTIVE JUNE 30, 1938

CORRECTED AS OF JAN. 1, 1921
OFFICE OF VALUATION ENGINEER, CLEVELAND, OHIO

V-305
10
V.V.
10

500 3050 0