
ALAND. R-O-W 'C' = 11.14 Ac. THIS SHEET. TOTAL = 17.39 Ac.

" " "B" = 0.97 Ac. THIS SHEET - TOTAL = 66.57 Ac.

L.C. 8140

OWNER	VALUATION SECTION	SUB DIV.	SHEET NUMBER	REAL ESTATE REGION
500	3250	0	16	

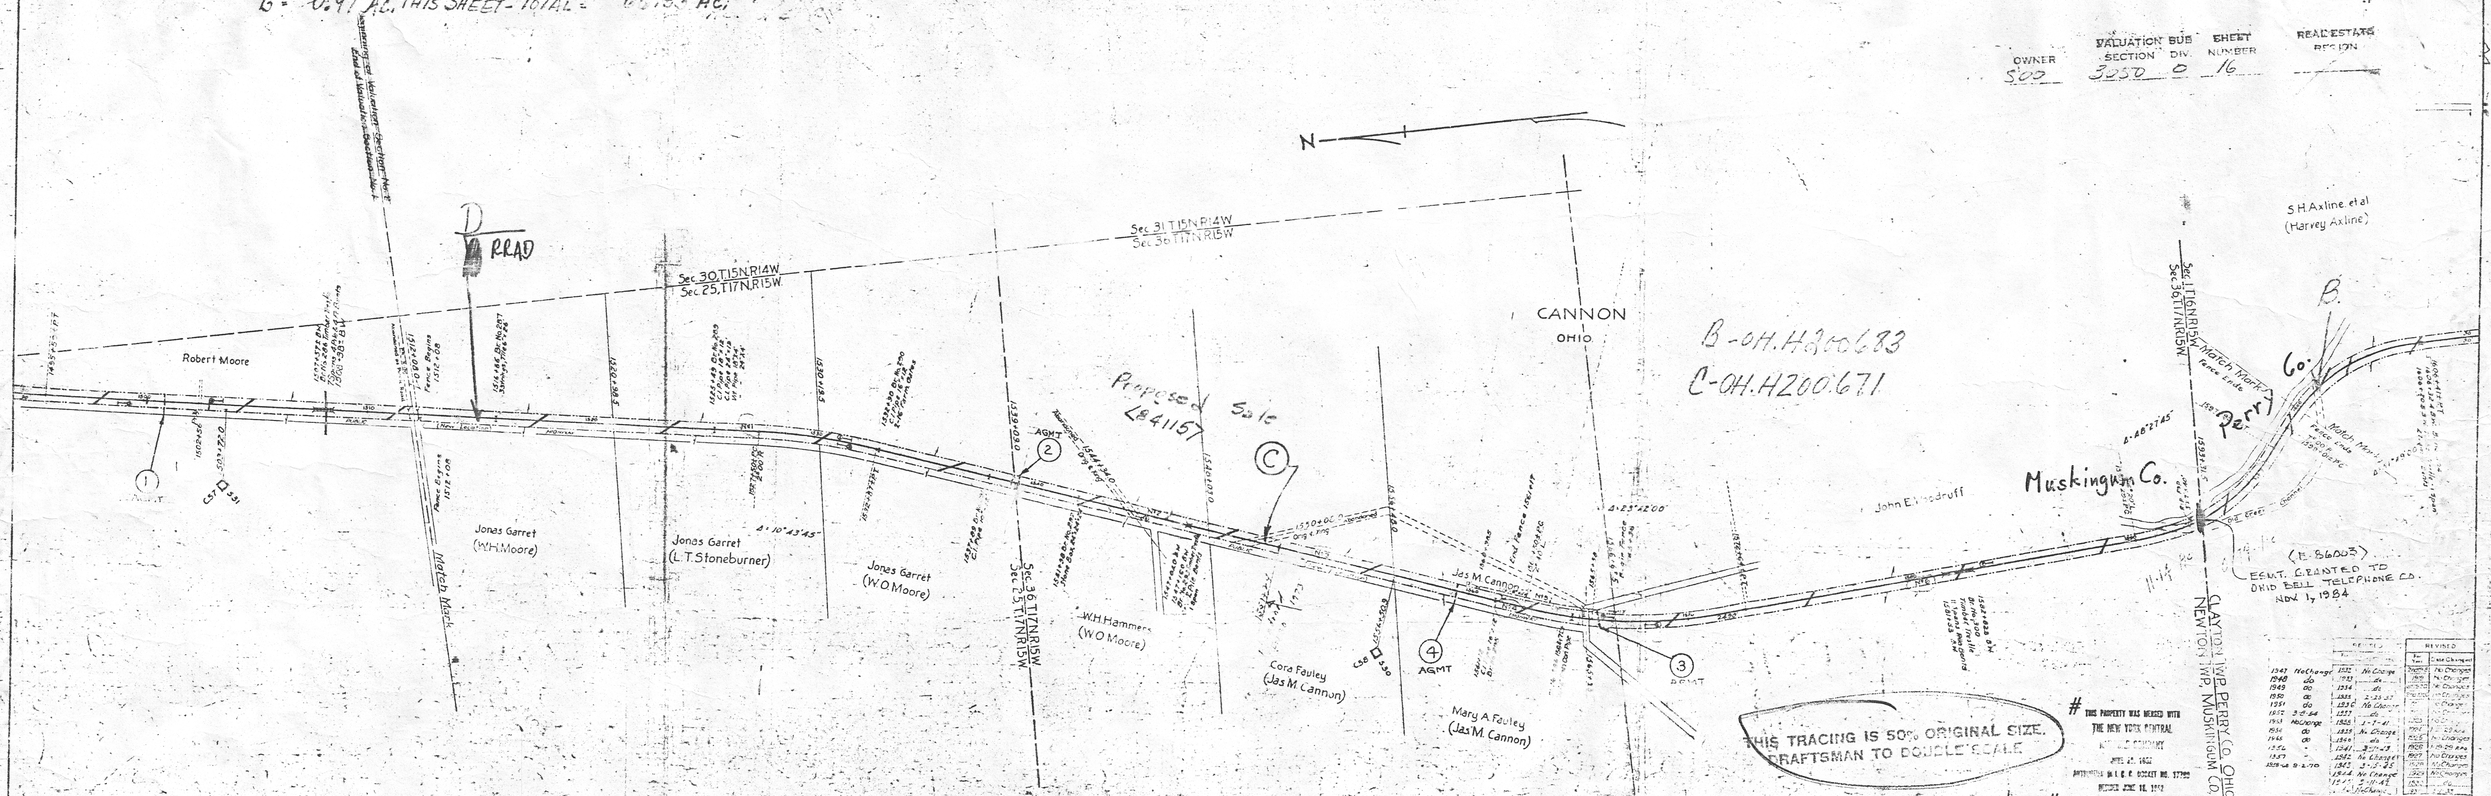

THIS TRACING IS 50% ORIGINAL SIZE.
DRAFTSMAN TO DOUBLE SCALE

SCHEDULE OF PROPERTY

No.	Section	Grantee	Instrument	Date	Recorded	Consideration	Remarks
1	Jones Garret	C & E R R Co	Agreement	[illegible]			
2	Mrs. H. Hammers	C & E R R Co	[illegible]				
3	Cora Fauley	C & E R R Co	[illegible]				
	Mary A. Fauley	C & E R R Co	[illegible]				
	[illegible]	[illegible]	[illegible]				
	[illegible]	[illegible]	[illegible]				
	[illegible]	[illegible]