
ABAND. R-O-W "B" = 12.37 Ac. THIS SHEET. TOTAL = 66.39 Ac.

LC 8140

OWNER	VALUATION SECTION	SUB DIV.	SHEET NUMBER	REAL ESTATE REGION
500	3058		17	7

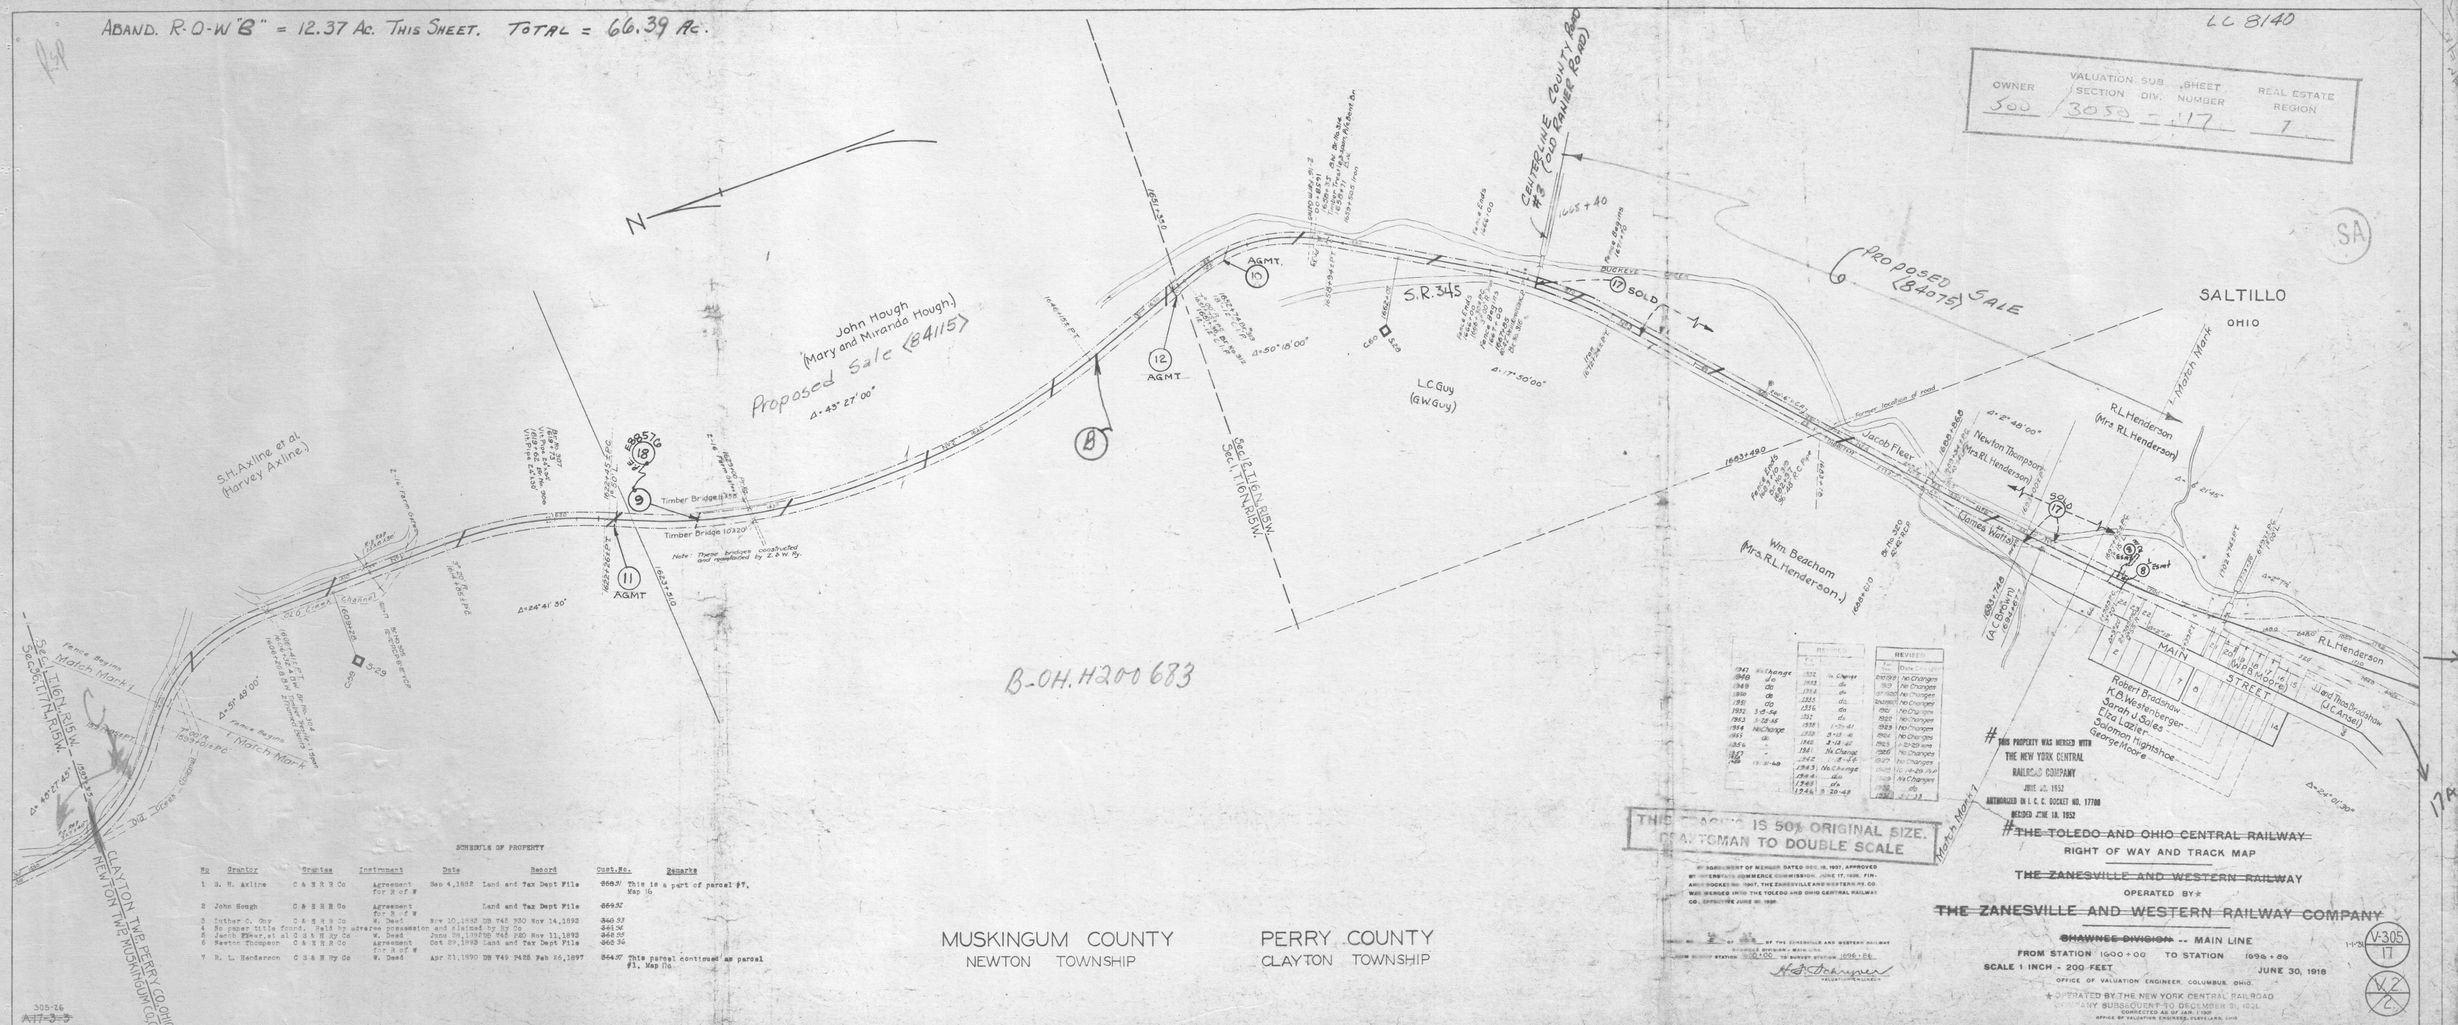

B-OH-H200 683

MUSKINGUM COUNTY
NEWTON TOWNSHIP

PERRY COUNTY
CLAYTON TOWNSHIP

SCHEDULE OF PROPERTY

No	Grantor	Grantee	Instrument	Date	Record	Cost No.	Remarks
1	S. H. Axline	C & S R R Co	Agreement for R of W	Sep 4, 1852	Land and Tax Dept File	869.36	This is a part of parcel #7, Map 16
2	John Hough	C & S R R Co	Agreement for R of W		Land and Tax Dept File	869.37	
3	Luther C. Guy	C & S R R Co	W. Deed	Nov 10, 1892	DB 745 320 Nov 14, 1892	340.93	
4	No paper title found. Held by adverse possession and claimed by Ry Co					341.94	
5	Jacob Fleer, et al	C & S R R Co	W. Deed	June 28, 1892	DB 745 280 Nov 11, 1892	342.55	
6	Newton Thompson	C & S R R Co	Agreement for R of W	Oct 29, 1892	Land and Tax Dept File	862.96	
7	R. L. Henderson	C & S R R Co	W. Deed	Apr 21, 1890	DB 749 P425 Feb 26, 1897	864.97	This parcel continued as parcel #1, Map No.

THIS PLAN IS 50% ORIGINAL SIZE.
CRAFTSMAN TO DOUBLE SCALE

THIS PROPERTY WAS MERGED WITH THE NEW YORK CENTRAL RAILROAD COMPANY JUNE 30, 1952 AUTHORIZED IN I. C. C. DOCKET NO. 17700 RECEIVED JUNE 18, 1952

THE TOLEDO AND OHIO CENTRAL RAILWAY
RIGHT OF WAY AND TRACK MAP
THE ZANESVILLE AND WESTERN RAILWAY
OPERATED BY *
THE ZANESVILLE AND WESTERN RAILWAY COMPANY
SHAWNEE DIVISION -- MAIN LINE
FROM STATION 1900+00 TO STATION 1996+80
SCALE 1 INCH - 200 FEET JUNE 30, 1918
OFFICE OF VALUATION ENGINEER, COLUMBUS, OHIO.

* OPERATED BY THE NEW YORK CENTRAL RAILROAD COMPANY SUBSEQUENT TO DECEMBER 31, 1021
CORRECTED AS OF JAN. 1, 1950
OFFICE OF VALUATION ENGINEER, CLEVELAND, OHIO

V-305 17
V.2 L.

305-26
A17-3-3

V6 P16 F2