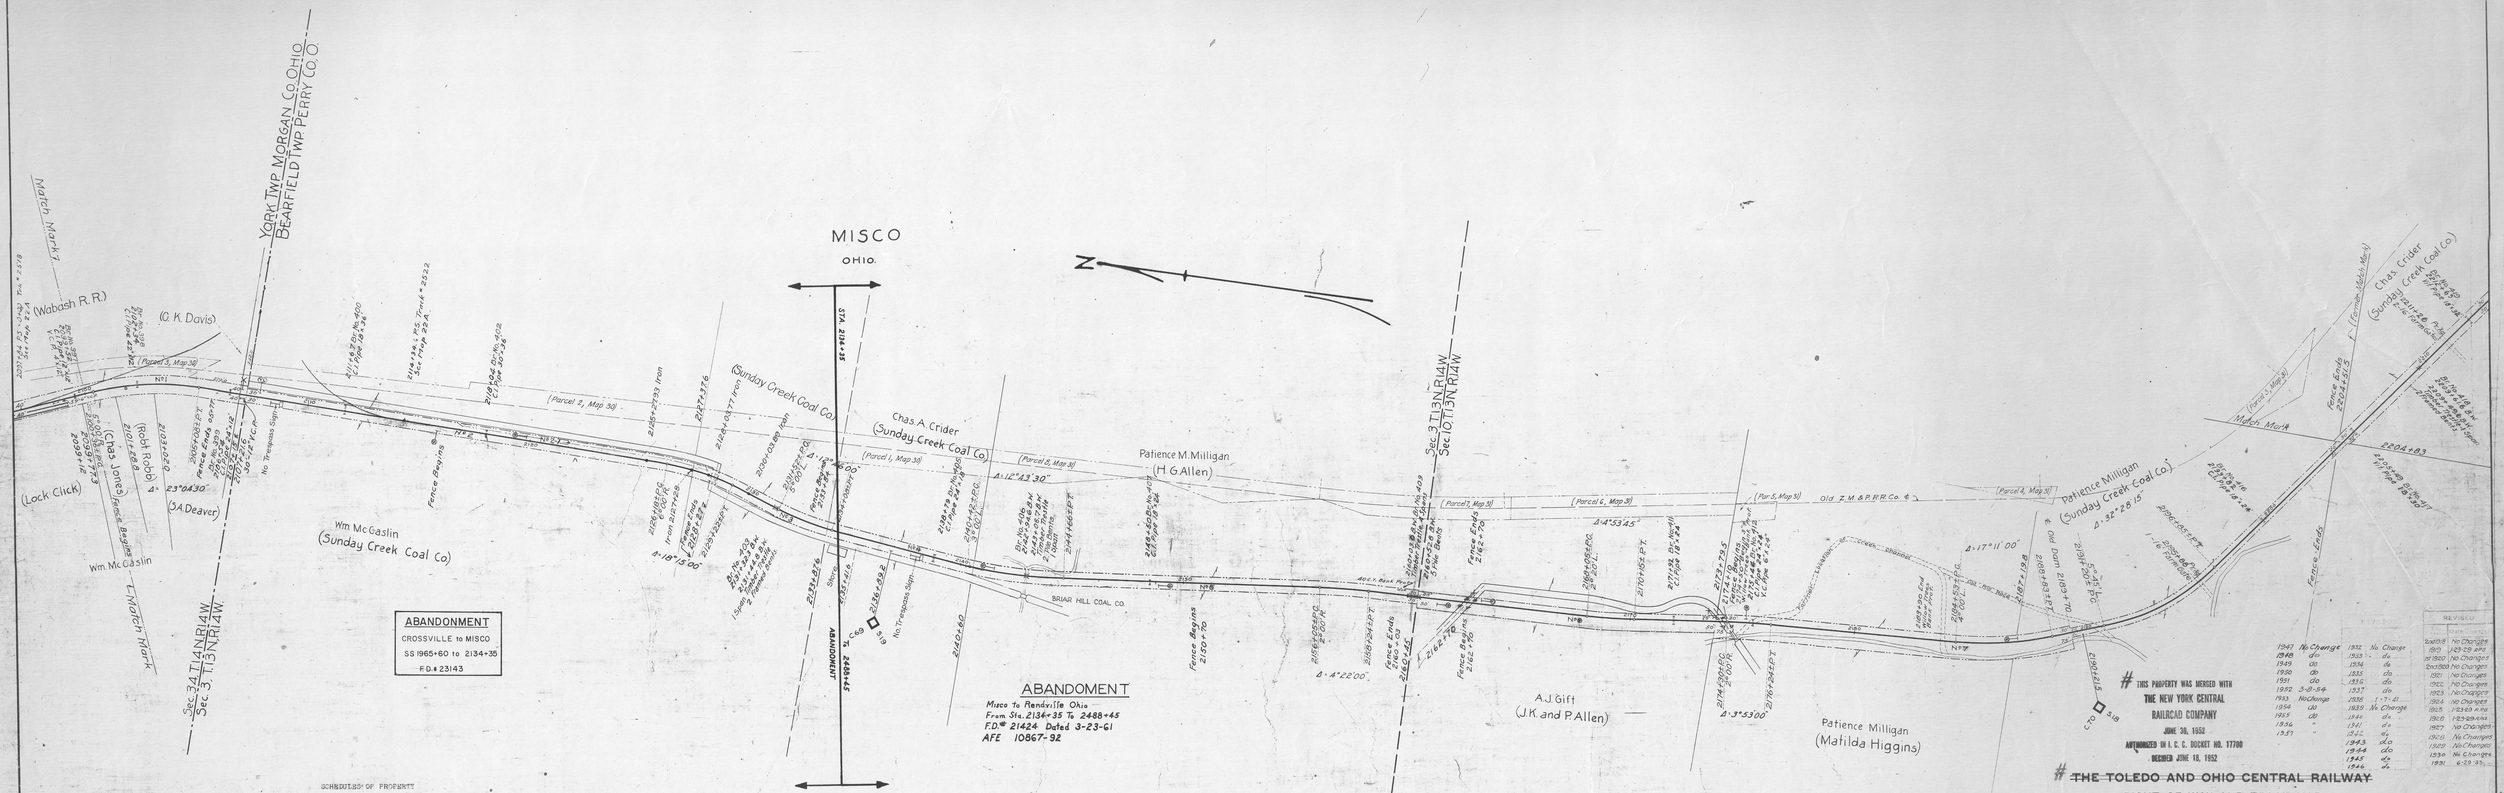

MISCO
OHIO.
YORK TWP. MORGAN CO. OHIO
BEARFIELD TWP PERRY CO. O.
(Wabash R.R)
(C. K. Davis)
(Lock Click)
(Robb Robb)
(Chas Jones)
(J.A. Deaver)
Wm. McGaslin
Wm McGaslin
(Sunday Creek Coal Co)
Chas. A. Crider
(Sunday Creek Coal Co)
Patience M. Milligan
(H.G. Allen)
Patience Milligan
(Sunday Creek Coal Co)
A.J. Gift
(J.K. and P. Allen)
Patience Milligan
(Mafilda Higgins)
BRIAR HILL COAL CO.
Sec. 34 T14N R14W
Sec. 3 T13N R14W
Sec. 3 T13N R14W
Sec. 10 T13N R14W
ABANDONMENT
CROSSVILLE to MISCO
SS 1965+60 to 2134+35
F.D.# 23143
ABANDOMENT
Misco to Rendville Ohio
From Sta. 2134+35 To 2488+45
F.D.# 21424 Dated 3-23-61
AFE 10867-92
ABANDONED
2488+45
STA 2114+35
MORGAN COUNTY
YORK TOWNSHIP
PERRY COUNTY
BEARFIELD TOWNSHIP
Old Z.M. & P.R.R. Co.
Old Dam 2169+70
Fence Ends 2162+70
Fence Begins 2130+70
Fence Ends 2160+44
Fence Begins 2168+83
Fence Ends 2204+83
Fence Ends
Mich. Main
Main St.
Main St.
Fence Begins
Fence Begins
Fence Ends
Fence Ends
Fence Begins
Fence Ends
Fence Begins
Fence Ends
Fence Begins