
SCHEDULE OF PROPERTY

No.	Grantor	Grantee	Instrument	Date	Record	Custodian No.	Remarks
1.	Geo. M. Jones	The T&O C Rv Co.	W. Deed	Jan. 6, 1943		6	
2.	New York Coal Co.	Do.	W. Deed	Jan. 8, 1945		275	
3.	Muskingum Coal Co.	Do.	Perpetual Easement	Jan. 23, 1943		276	
4.	Do.	Do.	3-Yr. Lease	June 30 1948		P-497	

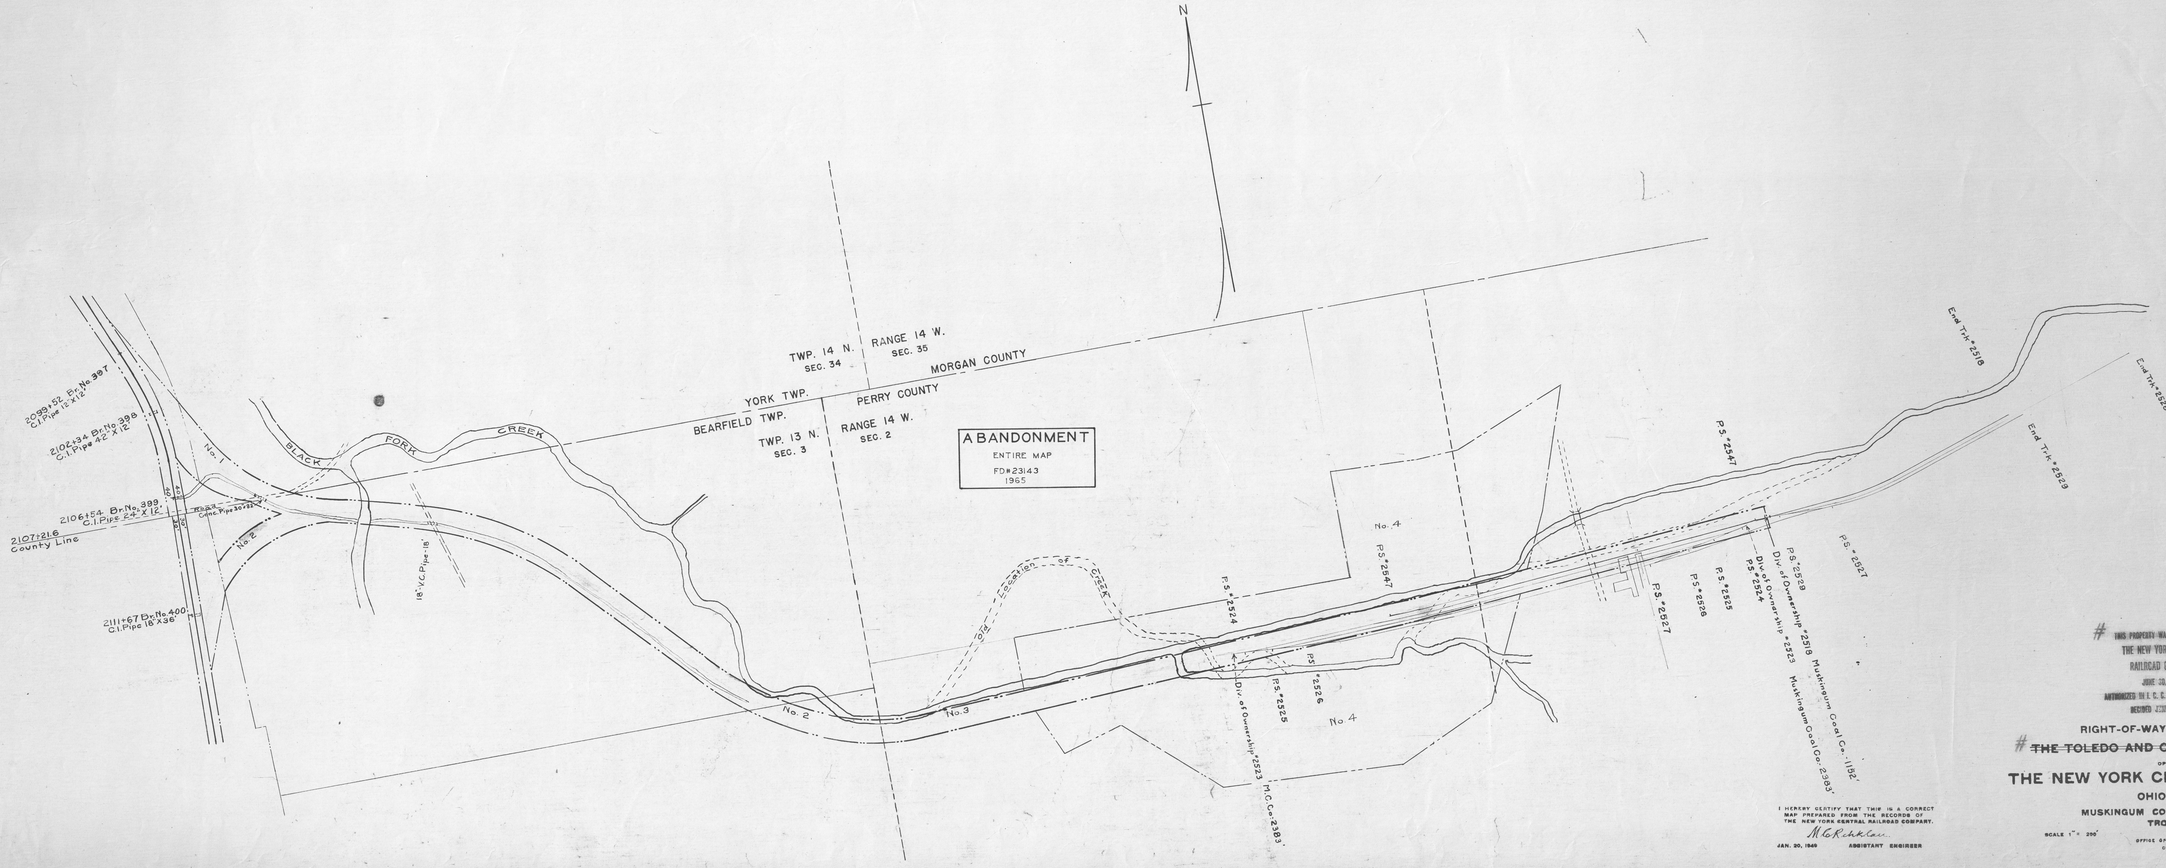

R. WHEEL	
Year	Date of Change
1946	No Change
1947	46
1948	3-27-48
1949	NO CHANGE
1950	50
1951	50
1952	50
1953	50
1954	50
1955	50
1956	"
1957	"
1958	"
1959	8-8-60

THIS PROPERTY WAS MERGED WITH THE NEW YORK CENTRAL RAILROAD COMPANY JUNE 30, 1952 AUTHORIZED BY I. C. C. DOCKET NO. 17700 RECEIVED JUNE 18, 1952

RIGHT-OF-WAY AND TRACK MAP

~~THE TOLEDO AND OHIO CENTRAL RAILWAY~~

OPERATED BY

THE NEW YORK CENTRAL RAILROAD CO

OHIO DIVISION

MUSKINGUM COAL COMPANY TRACKS

TROPIC OHIO

SCALE 1" = 200'

OFFICE OF DISTRICT ENGINEER CLEVELAND, O.

DO OF MAY 31, 1948

I HEREBY CERTIFY THAT THIS IS A CORRECT MAP PREPARED FROM THE RECORDS OF THE NEW YORK CENTRAL RAILROAD COMPANY.

M. G. Rohrbacher

JAN. 20, 1949 ASSISTANT ENGINEER

V-305 22a

500 8050 0