
SCHEDULE OF PROPERTY

No.	Grantor	Grantee	Instrument	Date	Record	Custodian No.	Completion Report No.	Remarks
1.	Eliza L. and Joshua A. Conkle	Z.M.&P.R.R.Co.	Warranty Deed	Sept.14,1903	DBV.51, Page 5, Oct. 7, 1903	36 29		This parcel is a part of parcel no 7, map 38 - See Note 1.
2.	J.W. and C.M. Miller	Z.M.&P.R.R.Co.	Warranty Deed	Oct. 20,1903	DBV.51, Page 13, Nov.13, 1903	36 28		See Note 1.
3.	George W. and Eva A. Miller	Z.M.&P.R.R.Co.	Warranty Deed	Oct. 20,1903	DBV.51, Page 120, Nov.12, 1903	37 27		See Note 1.
4.	William P. Kincaid	Z.M.&P.R.R.Co.	Warranty Deed	Aug.28,1903	DBV.50, Page 575, Aug.29,1903	38 26		See Note 1.
5.	J.D. and Lottie J. Parsons	Z.M.&P.R.R.Co.	Warranty Deed	Sept.16, 1903	DBV.51, Page 3, Oct.7,1903	39 25		See Note 1.
6.	Solomon and Sarah J. Tippie	Z.M.&P.R.R.Co.	Warranty Deed	Oct. 21, 1903	DBV.51, Page 115, Nov.11,1903	40 24		See Note 1.
7.	Carroll Davis	Z.M.&P.R.R.Co.	Warranty Deed	Sept.16, 1903	DBV.51, Page 1, Oct. 7,1903	41 23		See Note 1.
8.	Pearley E. Newberry, et al	Z.M.&P.R.R.Co.	Warranty Deed	Aug. 22,1903	DBV.50 Page 563, Aug.24,1903	42 22		See Note 1.
9.	James L. and E.E. Van Horn	Z.M.&P.R.R.Co.	Warranty Deed	1903	DBV.51, Page 15, Oct.15,1903	44 21		See Note 1.
10.	Susan A. and Henry M. Stump	Z.M.&P.R.R.Co.	Warranty Deed	Apr. 8, 1907	DBV.53, Page 133-4, April 8,1907	45 20		This parcel continued as parcel no.1, map 36 - See Note 1.

Note 1:-
Parcels 1 to 10 inclusive conveyed to The Cleveland Trust Co. by the Z.M.&P.R.R.Co. by deed dated July 26, 1928; recorded Vol. 73, Page 257, Sept. 22, 1928, Custodian No. 67 28.
Completion Report Z.&W.Ry. No. W-17.

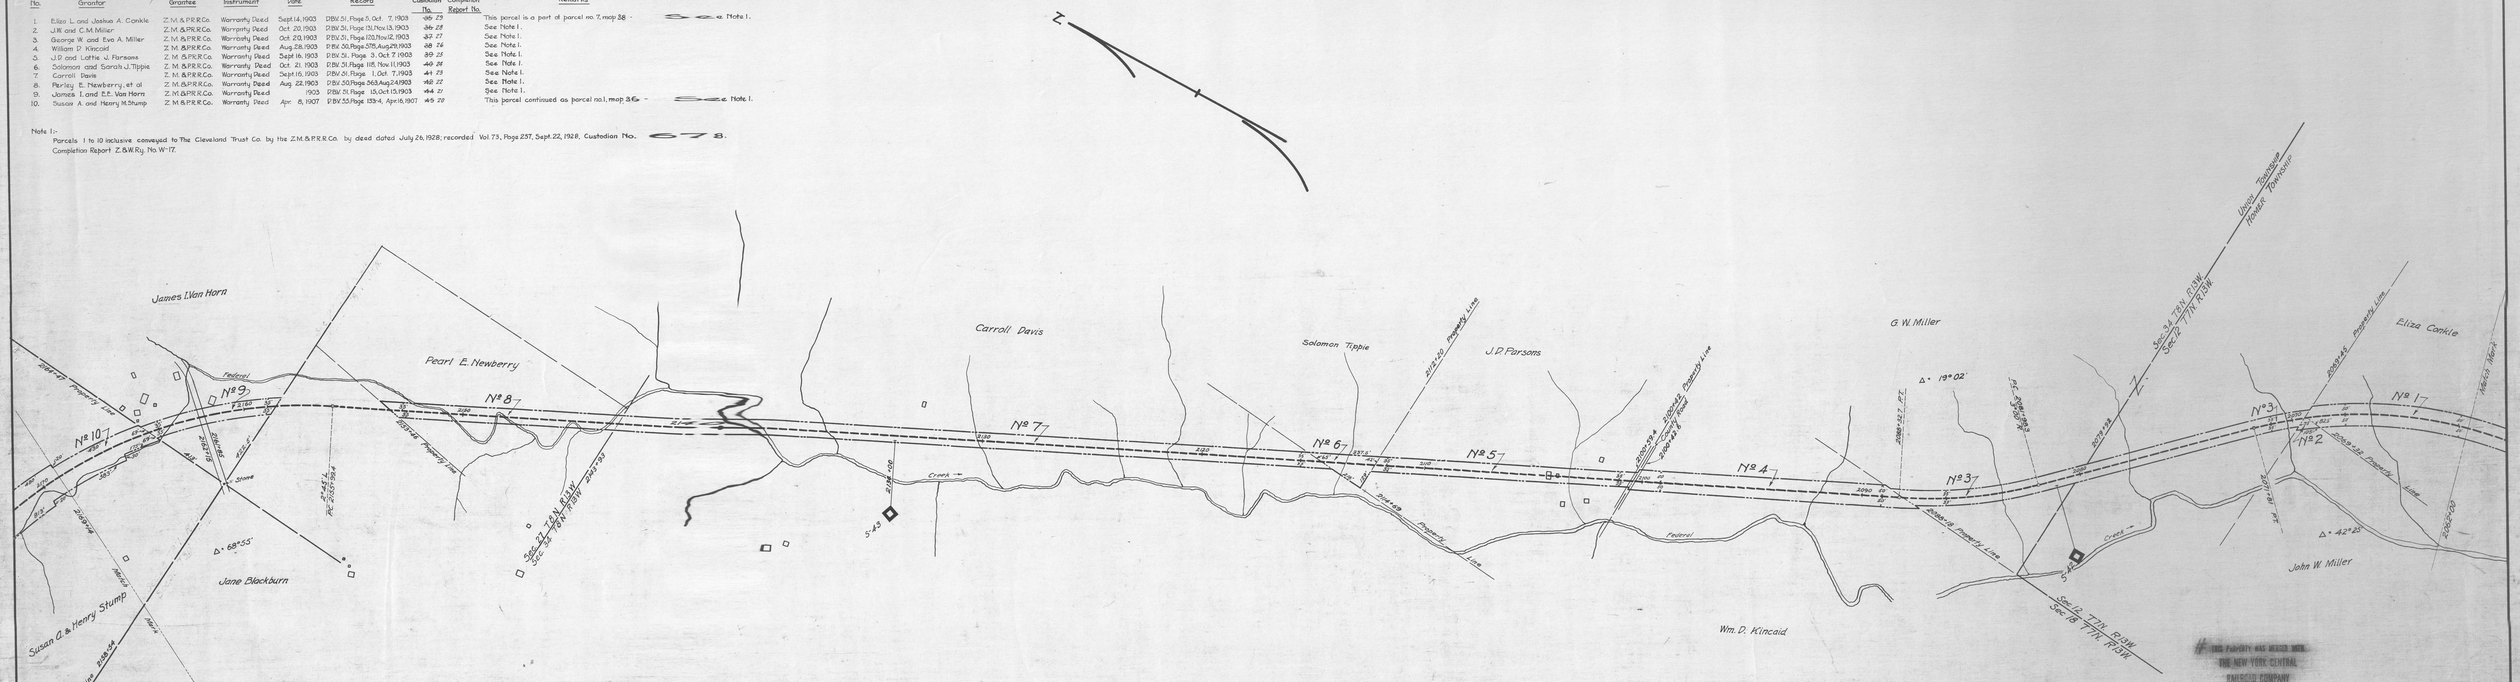

MORGAN COUNTY
UNION TOWNSHIP
HOMER TOWNSHIP

BY AGREEMENT OF MERGER DATED DEC. 16, 1937, APPROVED BY INTERSTATE COMMERCE COMMISSION, JUNE 17, 1938, FINANCE DOCKET NO. 11807, THE ZANESVILLE AND WESTERN RY. CO. WAS MERGED INTO THE TOLEDO AND OHIO CENTRAL RAILWAY CO., EFFECTIVE JUNE 30, 1938.

48 52
SHEET NO 22 OF 132 OF THE ZANESVILLE AND WESTERN RAILWAY
FROM Z.M.&P.R.R. STATION 2062+00 TO Z.M.&P.R.R. STATION 2189+14
V. R. Valuation Engineer
VALUATION ENGINEER

THE TOLEDO AND OHIO CENTRAL RAILWAY
RIGHT OF WAY MAP
THE ZANESVILLE AND WESTERN RAILWAY
OPERATED BY
THE NEW YORK CENTRAL RAILROAD COMPANY

RIGHT OF WAY PURCHASED FROM
THE ZANESVILLE, MARIETTA AND PARKERSBURG RAILROAD COMPANY
FROM Z.M.&P.R.R. STATION 2062+00 TO Z.M.&P.R.R. STATION 2189+14
SCALE: 1 INCH = 200 FEET JULY 26, 1928
OFFICE OF CHIEF ENGINEER, COLUMBUS, OHIO

V-305 37
V-2 23

CORRECTED AS OF JAN. 1 1931
OFFICE OF VALUATION ENGINEER, CLEVELAND, OHIO

THIS PROPERTY WAS MERGED INTO THE NEW YORK CENTRAL RAILROAD COMPANY JUNE 30, 1952 AUTHORIZED BY F. C. C. DOCKET NO. 17799 RECORDED JUNE 16, 1952

A-17-3-24 305-48

500 3050 0 A-17-3-24