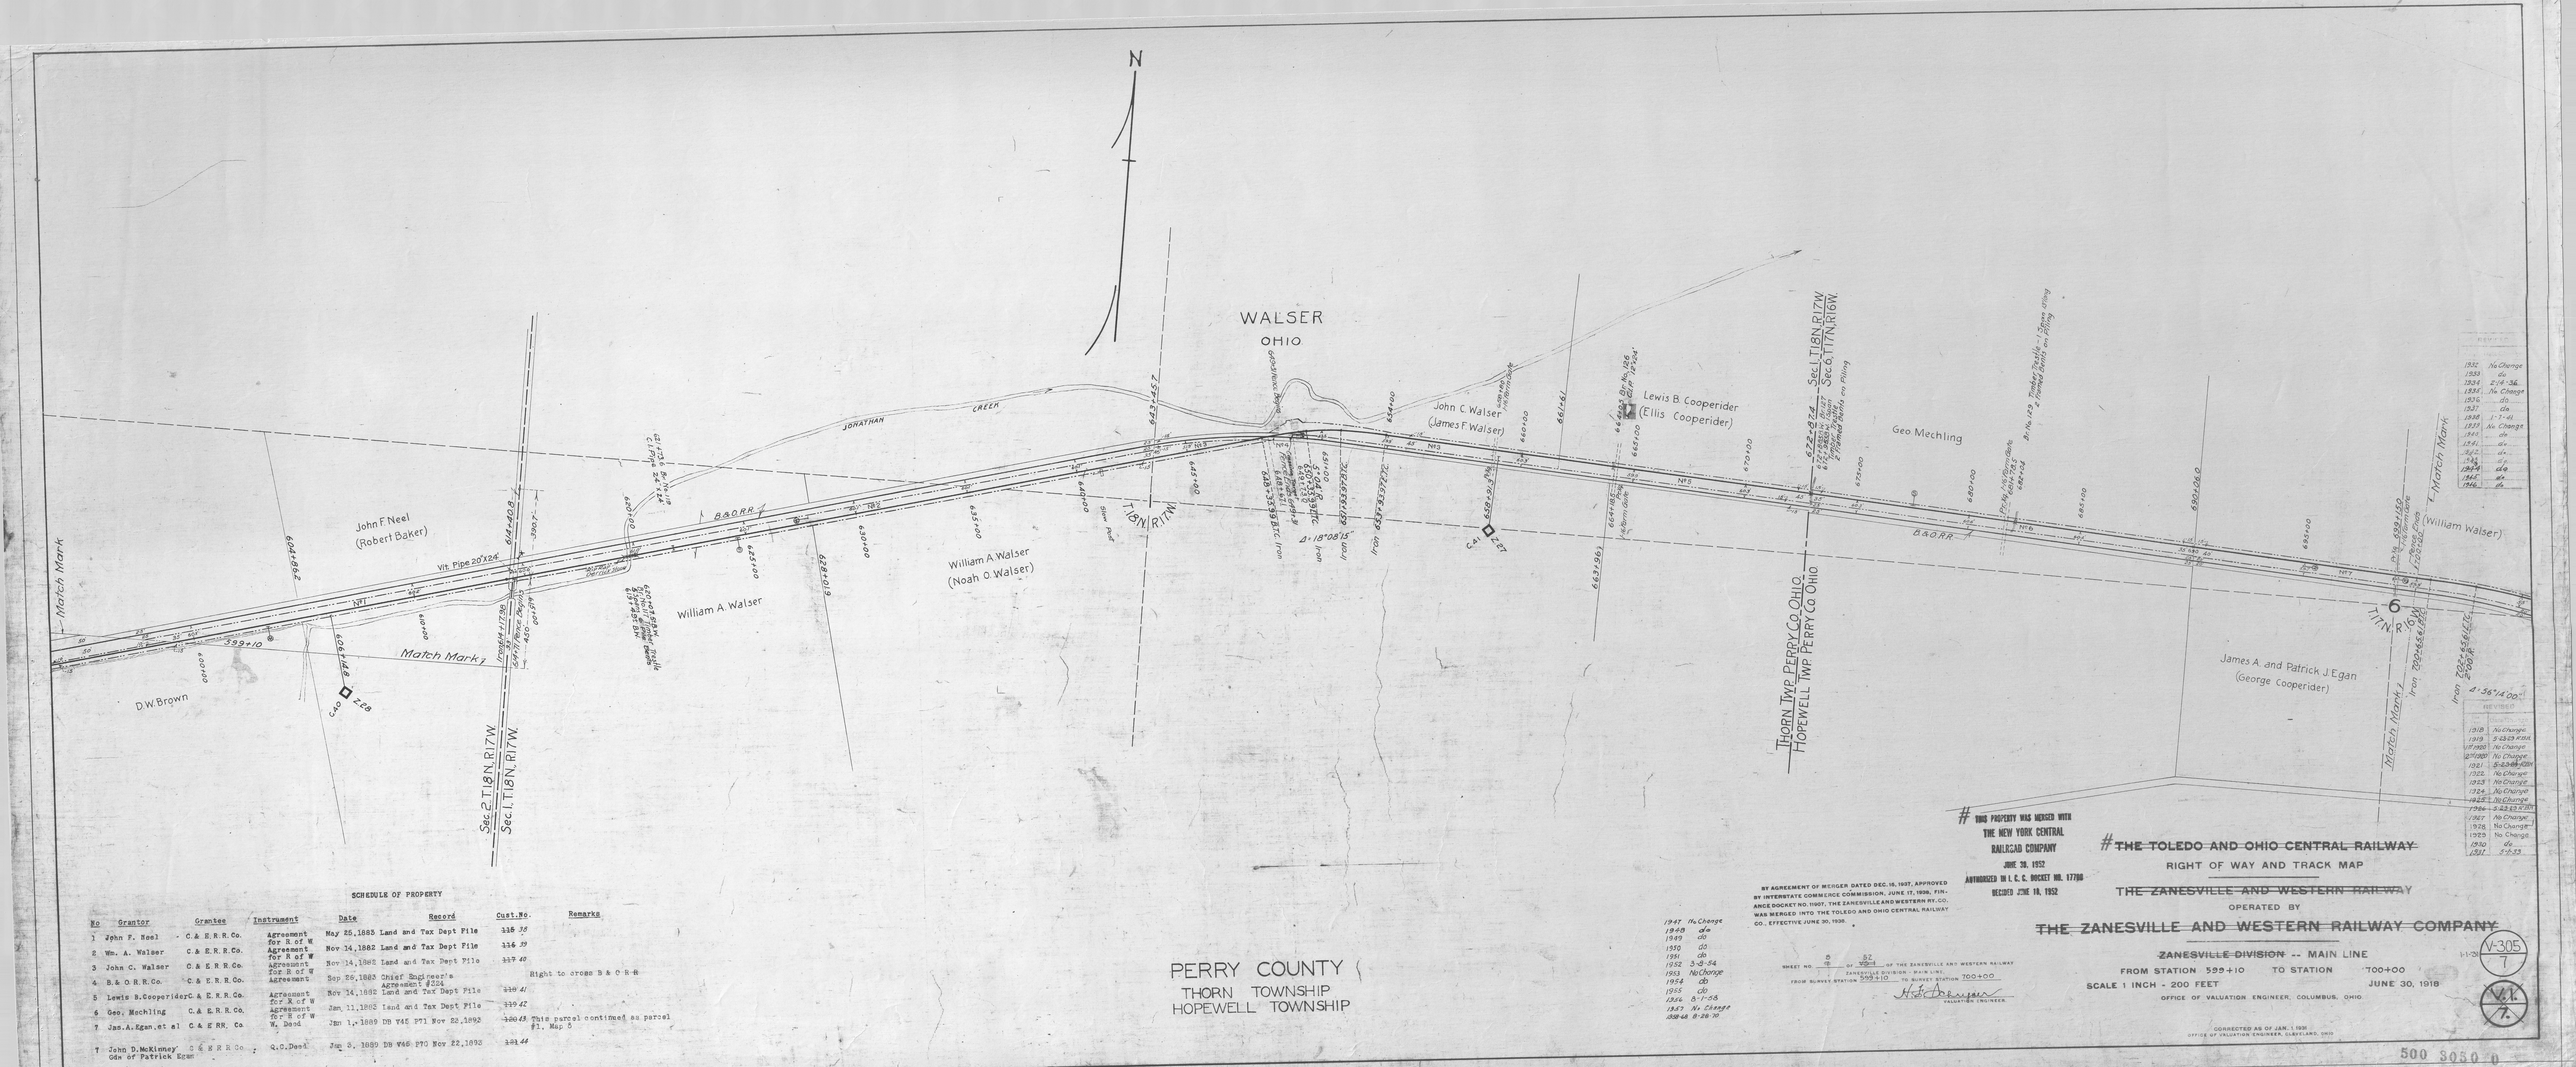


SCHEDULE OF PROPERTY

No	Grantor	Grantee	Instrument	Date	Record	Cust.No.	Remarks
1	John F. Neel	C. & E. R. R. Co.	Agreement for R of W	May 25,1885	Land and Tax Dept File	~~116~~ 38	
2	Wm. A. Walser	C. & E. R. R. Co.	Agreement for R of W	Nov 14,1882	Land and Tax Dept File	~~116~~ 39	
3	John C. Walser	C. & E. R. R. Co.	Agreement for R of W	Nov 14,1882	Land and Tax Dept File	~~117~~ 40	
4	B. & O. R. R. Co.	C. & E. R. R. Co.	Agreement	Sep 26,1883	Chief Engineer's Agreement #224		Right to cross B & O R R
5	Lewis B.Cooperider	C. & E. R. R. Co.	Agreement for R of W	Nov 14,1882	Land and Tax Dept File	~~119~~ 42	
6	Geo. Mechling	C. & E. R. R. Co.	Agreement for R of W	Jan 11,1882	Land and Tax Dept File	~~120~~ 43	This parcel continued as parcel #1, Map 5
7	Jas.A.Egan,et al	C. & E. R. R. Co.	Deed	Jan 1,-1889	DB V45 P71	Nov 22,1892	~~120~~ 43
†	John D.McKinney Gdn of Patrick Egan	C. & E. R. R. Co.	Q.C.Deed	Jan 3, 1889	DB V46 P70	Nov 22,1892	~~121~~ 44

BY AGREEMENT OF MERGER DATED DEC. 16, 1937, APPROVED BY INTERSTATE COMMERCE COMMISSION, JUNE 17, 1938, FINANCE DOCKET NO. 11907, THE ZANESVILLE AND WESTERN RY. CO. WAS MERGED INTO THE TOLEDO AND OHIO CENTRAL RAILWAY CO., EFFECTIVE JUNE 30, 1938.

THIS PROPERTY WAS MERGED WITH THE NEW YORK CENTRAL RAILROAD COMPANY JUNE 30, 1952 AUTHORIZED BY I. C. C. DOCKET NO. 17786 DECIDED JUNE 18, 1952

~~THE TOLEDO AND OHIO CENTRAL RAILWAY~~

RIGHT OF WAY AND TRACK MAP

~~THE ZANESVILLE AND WESTERN RAILWAY~~

OPERATED BY

~~THE ZANESVILLE AND WESTERN RAILWAY COMPANY~~

~~ZANESVILLE DIVISION~~ -- MAIN LINE

FROM STATION 599+10 TO STATION 700+00

SCALE 1 INCH - 200 FEET

JUNE 30, 1918

OFFICE OF VALUATION ENGINEER, COLUMBUS, OHIO.

WHEET NO. 6 OF 67 OF THE ZANESVILLE AND WESTERN RAILWAY

ZANESVILLE DIVISION - MAIN LINE,

FROM SURVEY STATION 599+10 TO SURVEY STATION 700+00

H. E. Dorsey
VALUATION ENGINEER

CORRECTED AS OF JAN. 1, 1930
OFFICE OF VALUATION ENGINEER, CLEVELAND, OHIO

1941	No Change
1948	do
1949	do
1950	do
1951	do
1952	3-8-54
1953	No Change
1954	do
1955	do
1246	A-1-56
1957	No Change
3848	8-26-70

1932	No Change
1933	do
1934	2/4-36
1935	No Change
1936	do
1937	do
1938	1-1-41
1939	No Change
1940	do
1941	do
1942	do
1943	do
1944	do
1945	do
1946	do

1918	No Change
1919	2-23-1924
1920	No Change
1921	No Change
1922	5-3-1926
1923	No Change
1924	No Change
1925	No Change
1926	2-22-27
1927	No Change
1928	No Change
1929	No Change
1930	do
1931	5-5-33

V-305
1
1-1-30
V.V.
1.

500 3050 0