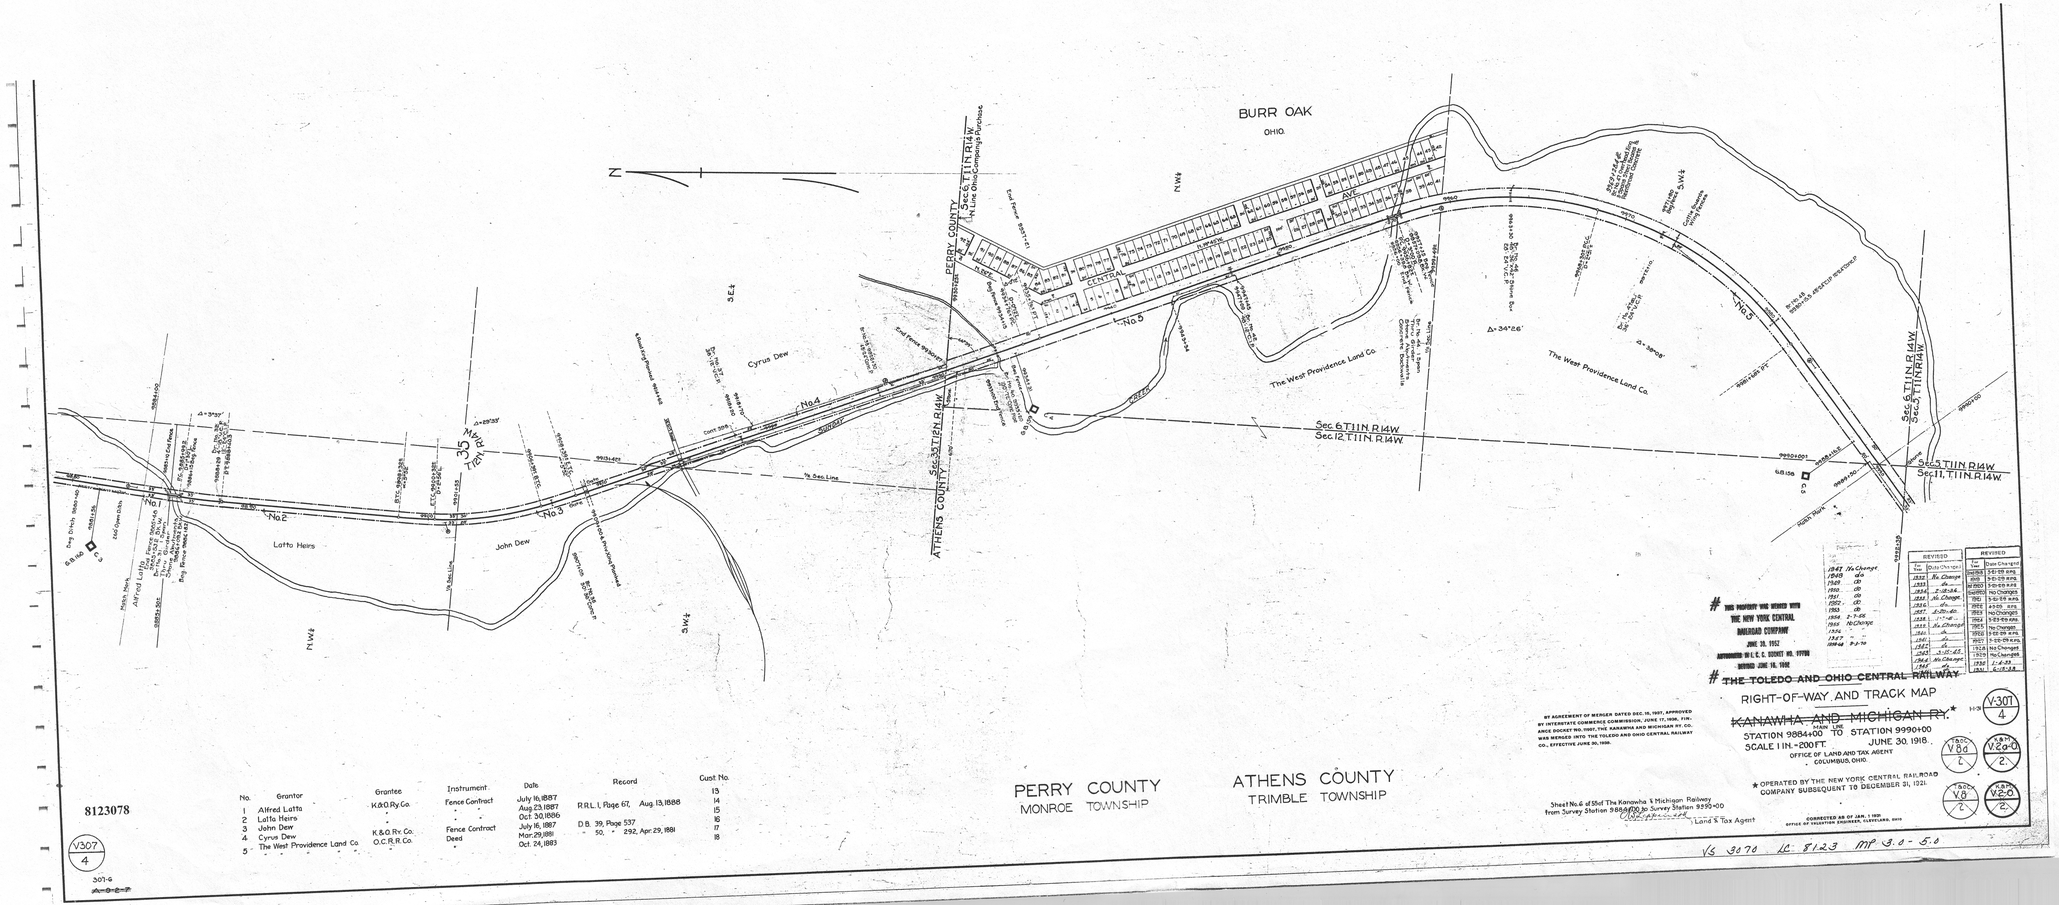

BURR OAK
OHIO.
N
PERRY COUNTY
ATHENS COUNTY
Sec 6 T11N R14W
Sec 12 T11N R14W
Sec 5 T11N R14W
Sec 11 T11N R14W
Cyrus Dew
Lotta Heirs
John Dew
The West Providence Land Co.
The West Providence Land Co.
Alfred Lotta
Δ=3°39'
Δ=29°35'
Δ=34°26'
Δ=3°00'
No.1
No.2
No.3
No.4
No.5
Ohio