
ROW B = 1.16 ACRES THIS MAP .94.29 Ac. TOTAL

" A = 17.24 " " " " 48.81 " "

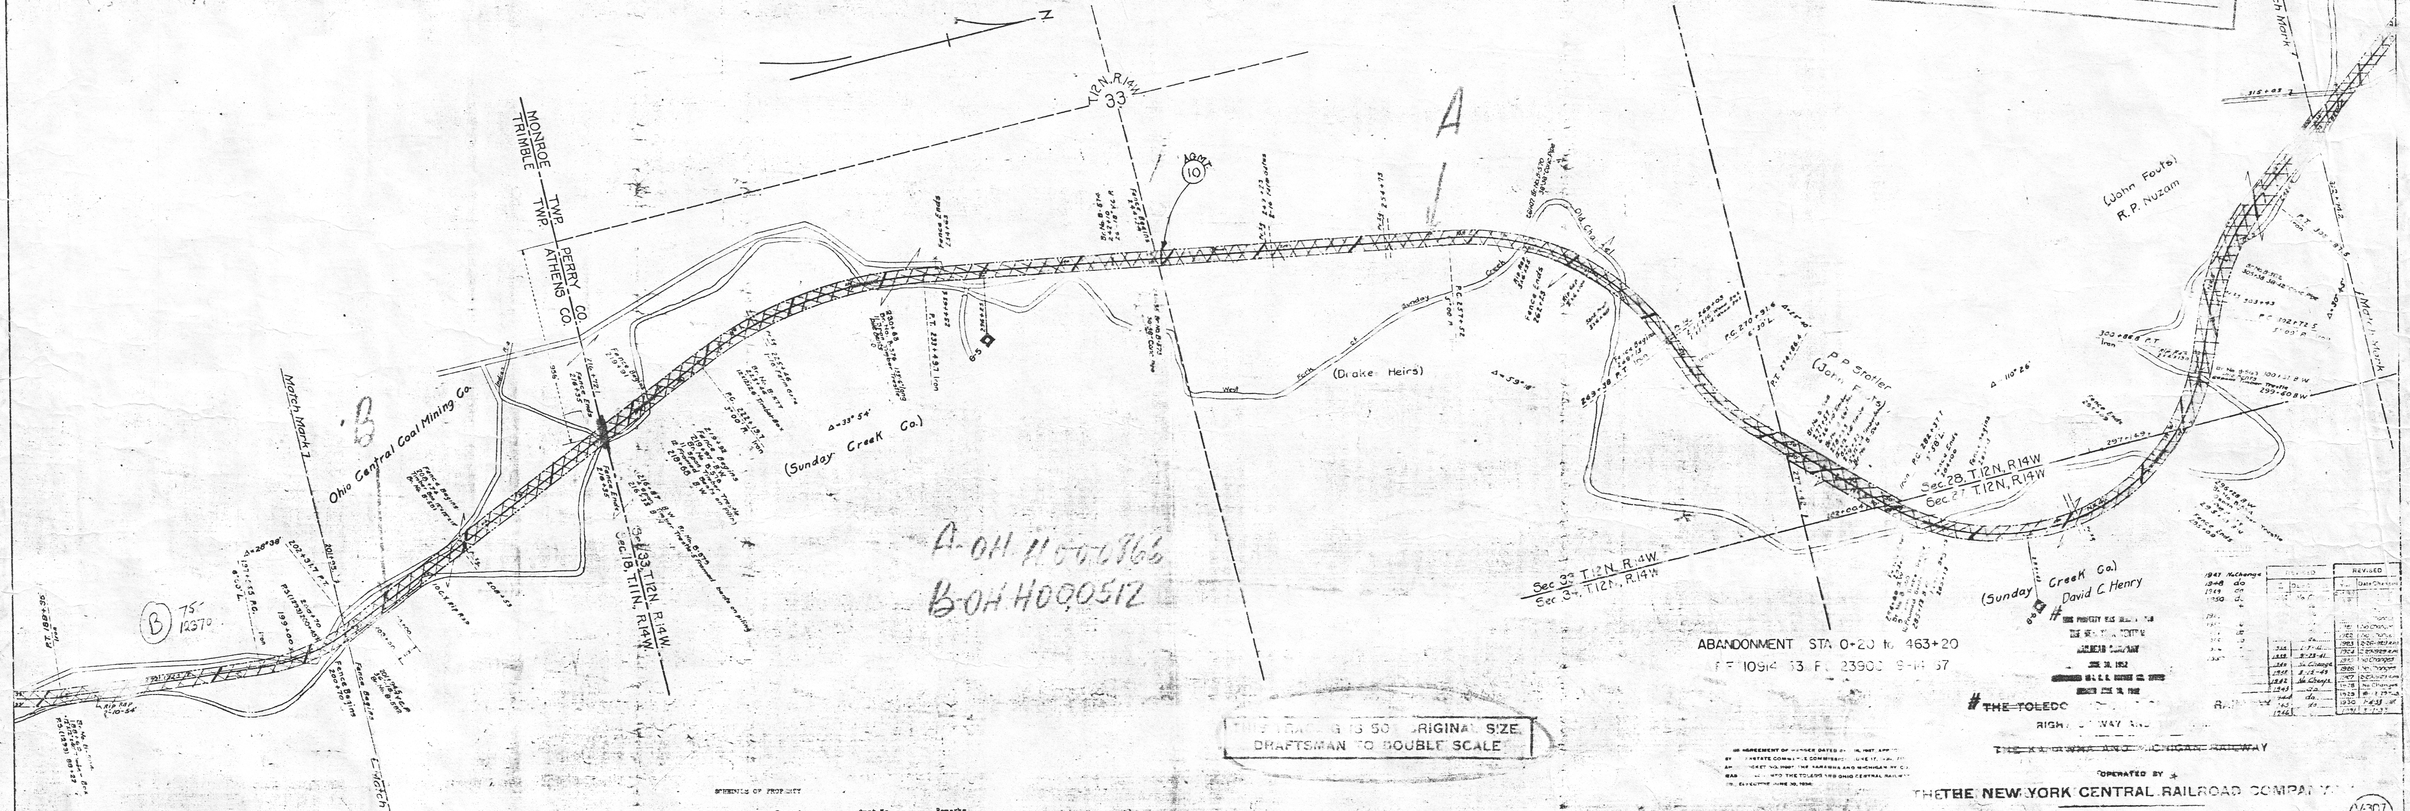

ABANDONMENT STA 0+20 to 463+20

F.E. 10914.53 F.E. 23900 S.H. 37

THE TOLEDO AND OHIO CENTRAL RAILWAY

OPERATED BY THE NEW YORK CENTRAL RAILROAD COMPANY

BUCKINGHAM BRANCH

FROM STATION 201+95 TO STATION 312+74.2

SCALE 1 INCH = 200 FEET JUNE 30, 1915

OFFICE OF VALUATION ENGINEER, COLUMBUS, OHIO

A OPERATED BY THE NEW YORK CENTRAL R.R.

COMPANY SUBSEQUENT TO DECEMBER 31, 1931

LONG STATION - Sta 331+90 to Sta 312+74.2

ATHENS COUNTY TRIMBLE TOWNSHIP

PERRY COUNTY MONROE TOWNSHIP

SCALE ON ORIGINAL SIZE DRAFTSMAN TO DOUBLE SCALE

SCHEDULE OF PROPERTY

No	Grantor	Grantee	Instrument	Date	Record	Quad. No.	Remarks
1	The Ohio Central Coal Mining Co	K & O Ry Co	Q-C Deed	Nov 10, 1887	38 V 60 P 618 Rec Feb 24, 1887 38 V 38 P 407 Rec Dec 20, 1887	1 6721	ATHENS COUNTY PERRY COUNTY
2	No paper title found. Held by adverse possession and claimed by Ry Co						657
3	P P Stotler	O S & S Co	Q. Deed	Nov 30, 1880	28 V 71 P 503 Feb 3, 1883		626
4	David C Henry	K & O Ry Co	Fence Contract	July 16, 1887	Same in the next Rec		1,256
5	R.P. Nuzum	K & O Ry Co	Fence Contract	July 15, 1887	38 V 71 P 530		626

REVISED

Date	Changes
1-1-32	Abandonment
1-1-33	Abandonment
1947 McGeorge 1948 do 1949 do 1950 do

M-307 Sc