FED. RD. DIST. NO.	STATE	FED. AID PROJECT	FISCAL YEAR
10	OHIO		1932

2/2

MUSKINGUM & PERRY COUNTIES
S.H. 350 SEC. PENNA.R.R.
OVERHEAD AT ROSEVILLE

PARCEL NO.	OWNER	ADDRESS	OTHER INTEREST	KIND
8	Ohio Power Company Geo.M.Tidd, Pres. J.B.Hill, Sec'y. Chas.W. Runk Dist.Supt.	30 Church St. N.Y.C. " " " " Crooksville, Ohio	Guaranty Trust Co. of New York New York City, N.Y.	Mortgage
			Central Union Trust Co. of N.Y., Trustee. New York City, N.Y.	Mortgage
9	Newton Koon & Florence Koon	Roseville, Ohio	Home Building Co. of Roseville, Ohio.	Mortgages
10	Irene M. Moore	Roseville, Ohio	Home Building Co. of Roseville, Ohio.	Mortgage
11	Charles Thomas & Clara Thomas	Roseville, Ohio	Home Building Co. of Roseville, Ohio.	Mortgage
12	Moses Caton & Frances Caton	Roseville, Ohio	Roseville State Bank (defunct)	Mortgage
			First Trust & Savings Bank of Zanesville, Ohio	Assigned Mortgage
13	Russell Pemberton	Roseville, Ohio		
14 14-A	J.A. & Jennie Shaw	Roseville, Ohio		
15	Trustees of the Roseville Cemetery Association. S.W. Moore, Pres. W.H. Maddox, Sec'y.	Roseville, Ohio " "	Other Trustees:- F.M. Ronsbottom, 307 Brighton Blvd. Zanesville O Harry M. Watt, Roseville, Ohio Geo. Walker " " Joe Guy " " C.W. Lowry " " W.B. Combs " " Carl Brown RD#1 " "	
16	Trustees of the Christian Church of Roseville, O. C.H. Garrett John McBraire	Roseville, Ohio " "		
17	A.R. Morgan & Pauline Morgan	Roseville, Ohio		
18	Leroy C. & May L. Mauk	Roseville, Ohio		
19	A.L. Cusick & Florence Cusick	Roseville, Ohio		
20	Daisy L. Ryland Eva M. Wilson Ruth Ryland Randolph Ryland	Roseville, Ohio Last Known Columbus, Ohio Unknown Newcomerstown, O.		

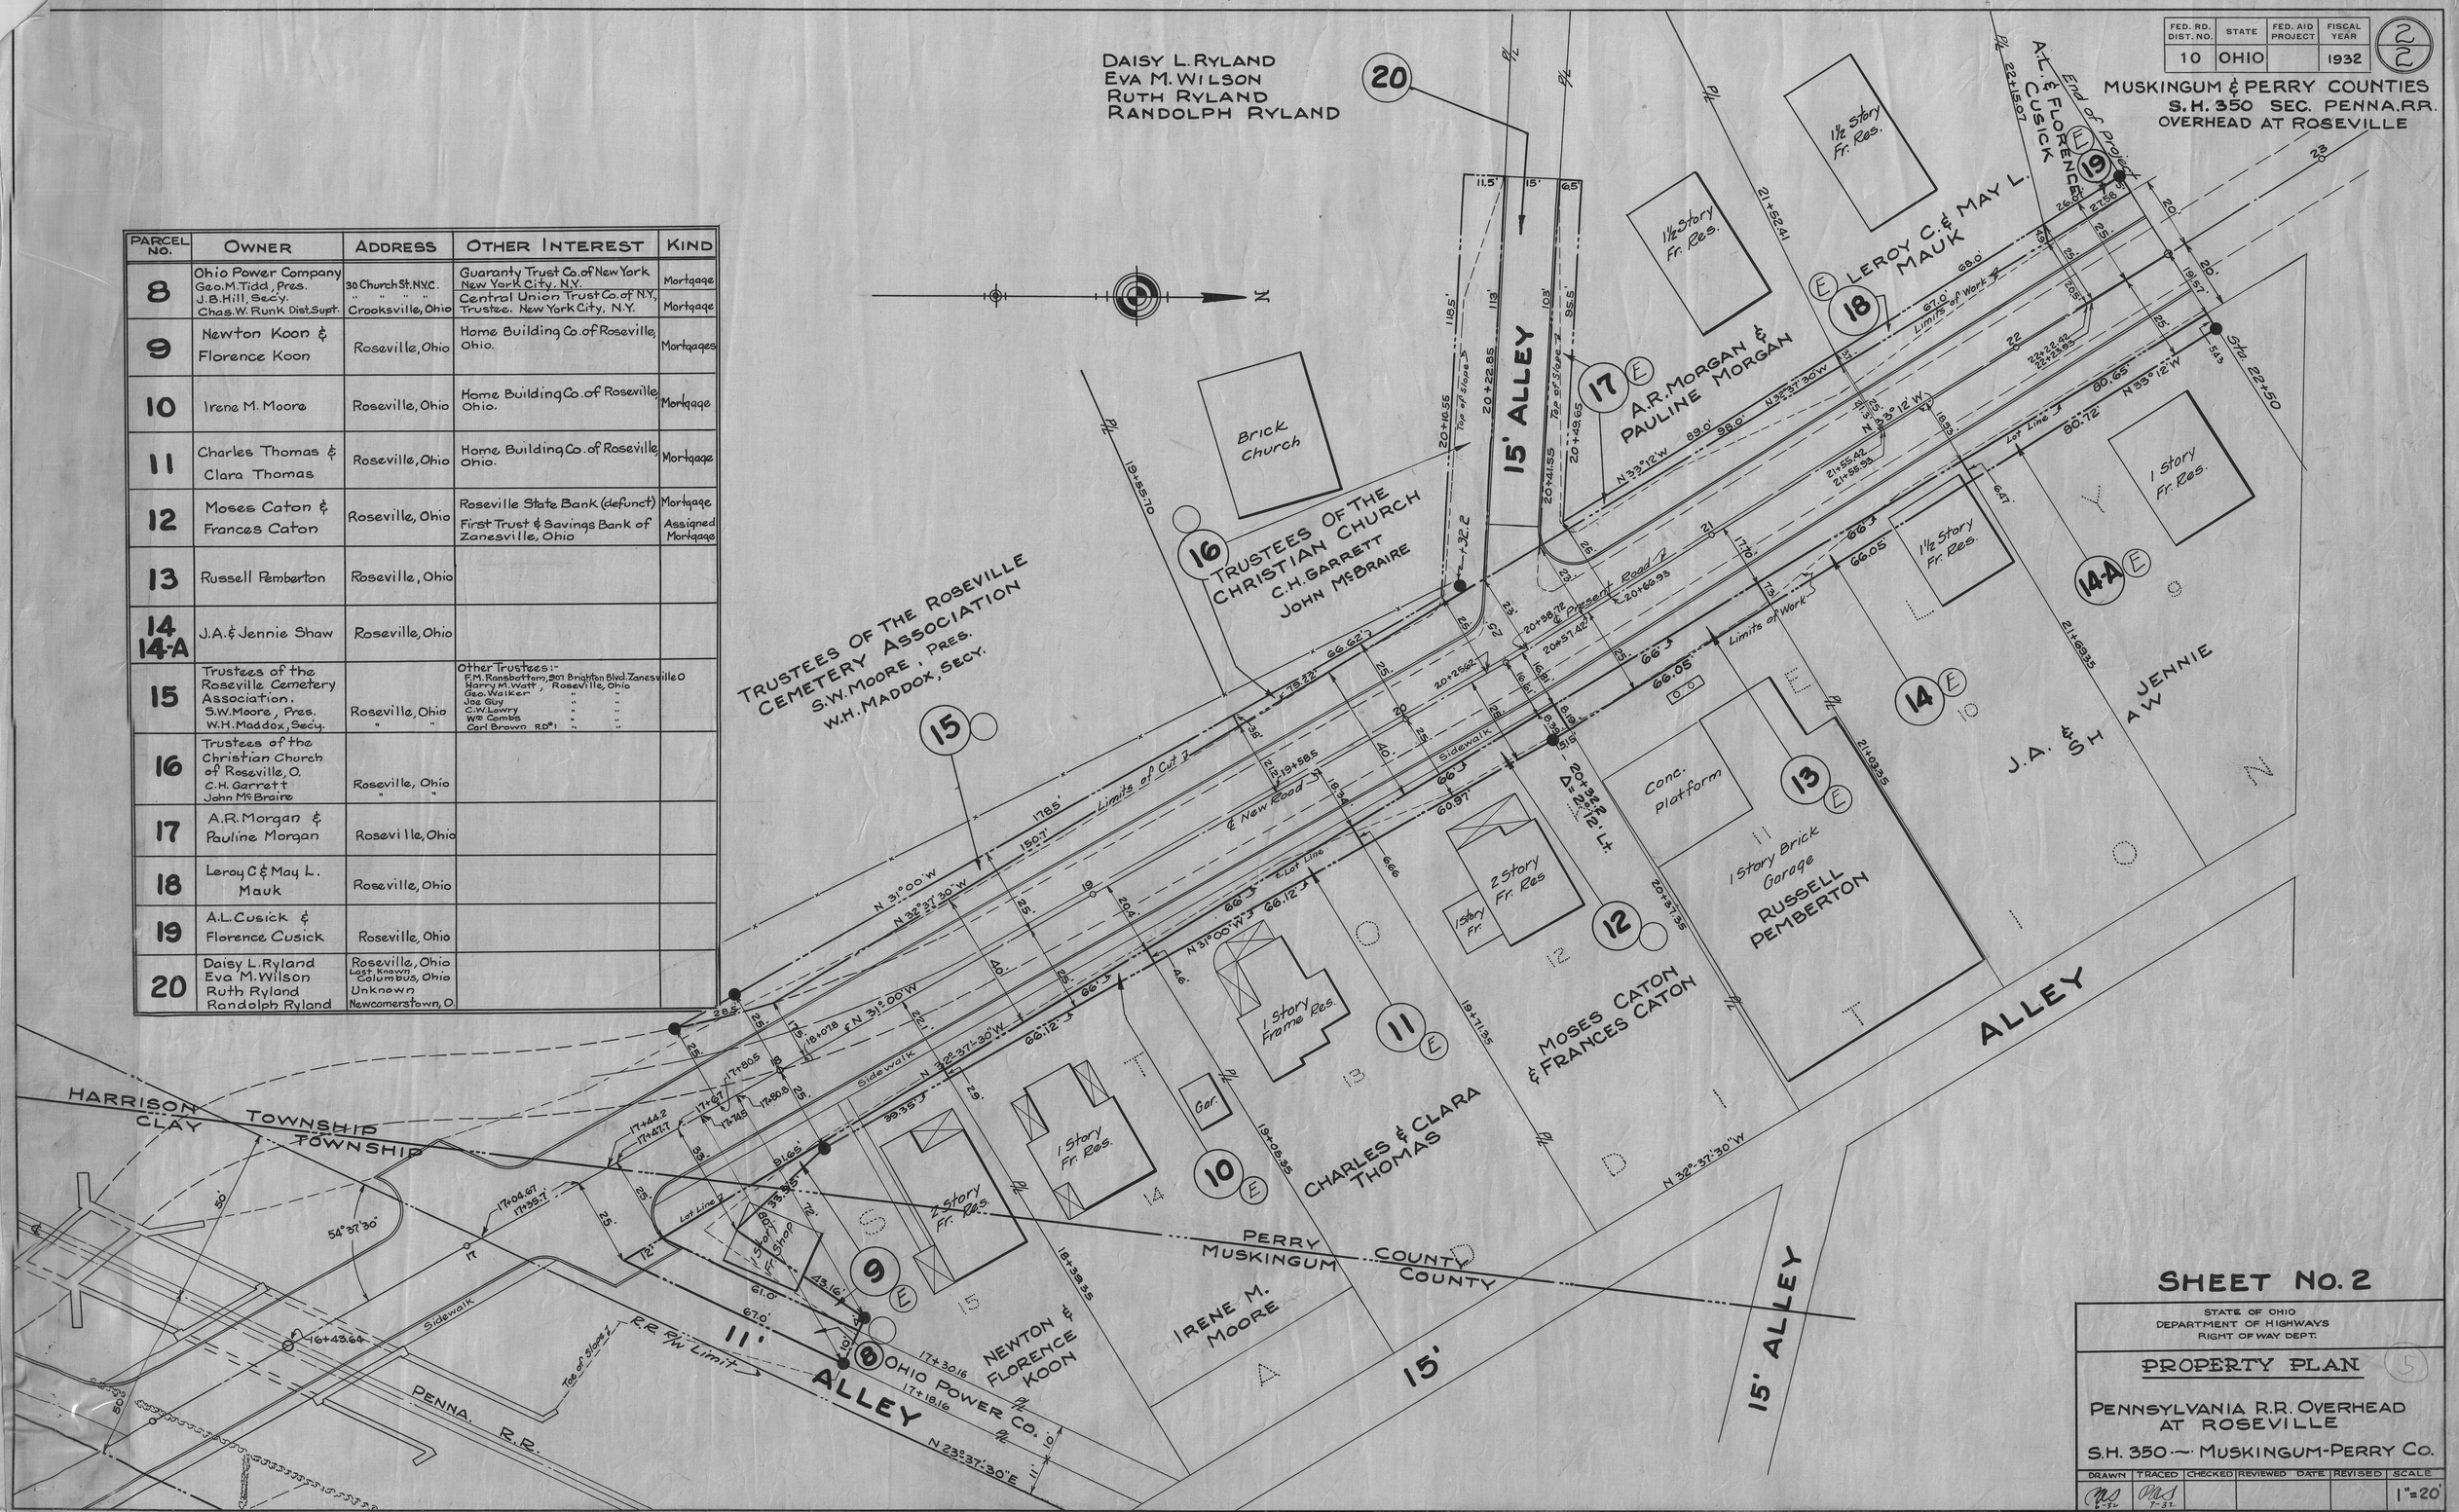

SHEET No. 2

STATE OF OHIO
DEPARTMENT OF HIGHWAYS
RIGHT OF WAY DEPT.

PROPERTY PLAN (5)

PENNSYLVANIA R.R. OVERHEAD AT ROSEVILLE

S.H. 350 — MUSKINGUM-PERRY CO.

DRAWN	TRACED	CHECKED	REVIEWED	DATE	REVISED	SCALE
MS 6-32	MS 7-32					1"=20'