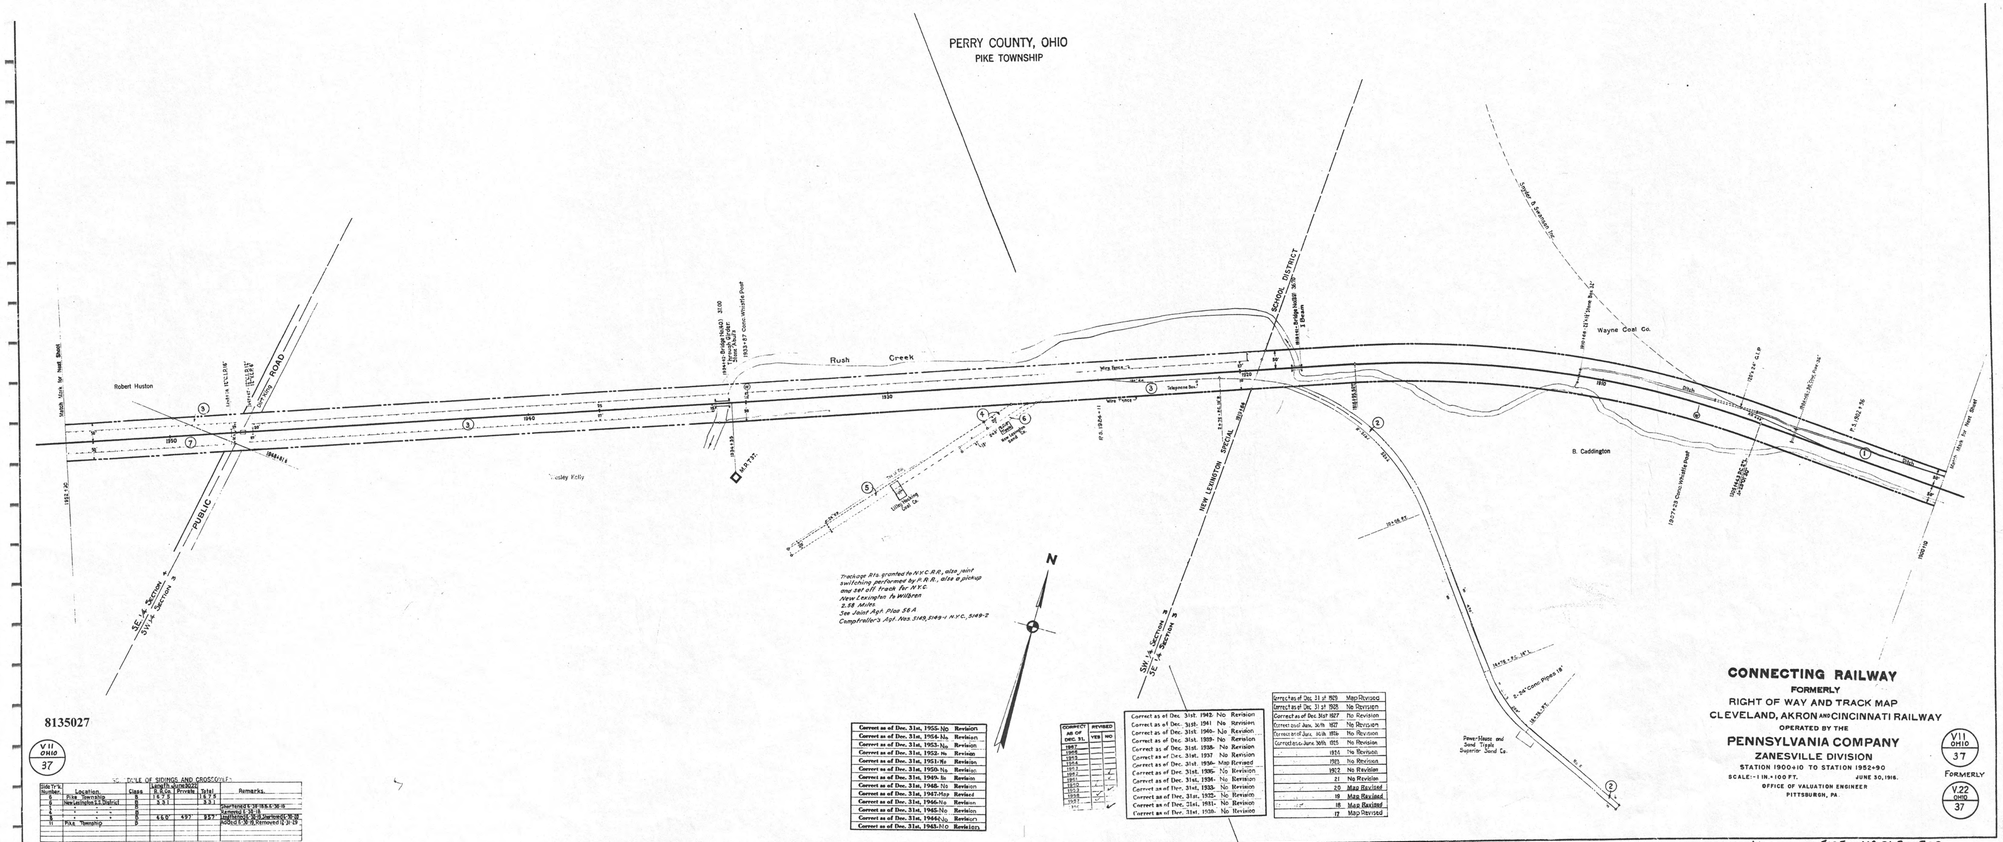

RULE OF SIDINGS AND CROSSOVERS

Side Tk's Number	Location	Class	Length in Feet Proper	Length in Feet Total	Remarks
1	Pike Township	B	5.3.1	5.3.1	
2	New Lexington Limits	B	5.3.1	5.3.1	
3	" "	B			Superseded by 1916 R.R. Sec. 16
4	" "	B			Extended 2 Sta. 0
5	" "	B	668'	597'	857' Additional 26 Sta. Authorized by 1916 R.R. Sec. 16
11	Pike Township	B			Project 1 Sta. 26 Removed 12-29-25

Correct as of Dec. 31st,	Revision
1955	No
1954	No
1953	No
1952	No
1951	No
1950	No
1949	No
1948	No
1947	May
1946	No
1945	No
1944	No
1943	No

CORRECT AS OF DEC. 31.	REVISED YES	REVISED NO
1927		
1928		
1929		
1930		
1931		
1932		
1933		
1934		
1935		
1936		
1937		

Correct as of Dec. 31st,	Revision
1942	No
1941	No
1940	No
1939	No
1938	No
1937	No
1936	May
1935	No
1934	No
1933	No
1932	No
1931	No
1930	No

Corrected as of Dec. 31 st	Map Revised
1929	No Revision
1928	No Revision
1927	No Revision
Correct as of Jan. 30th 1926	No Revision
Corrected as of Jan. 30th 1925	No Revision
Corrected as June 30th 1925	No Revision
1915	No Revision
1913	No Revision
1912	No Revision
21	No Revision
20	Map Revised
18	Map Revised
17	Map Revised

VS 7310 LC 8135 MP 36.3 – 37.3